NOTE:	REVISION:	DATE:	REVISION:	DATE:	ISSUED TYPE:	DATE:	REVISION:	SIGNATURE:
1. DO NOT SCALE THE DRAWING, FOLLOW WRITTEN DIMENSIONS ONLY. 2. ALL DIMENSIONS ARE IN MM UNLESS OTHERWISE SPECIFIED. 3. IF IN DOUBT REFER TO DESIGN OFFICE OR CONCERNED ARCHITECT INCHARGE.	01 02 03		04 05 06		FOR APPROVAL	23-06-2026	R0	

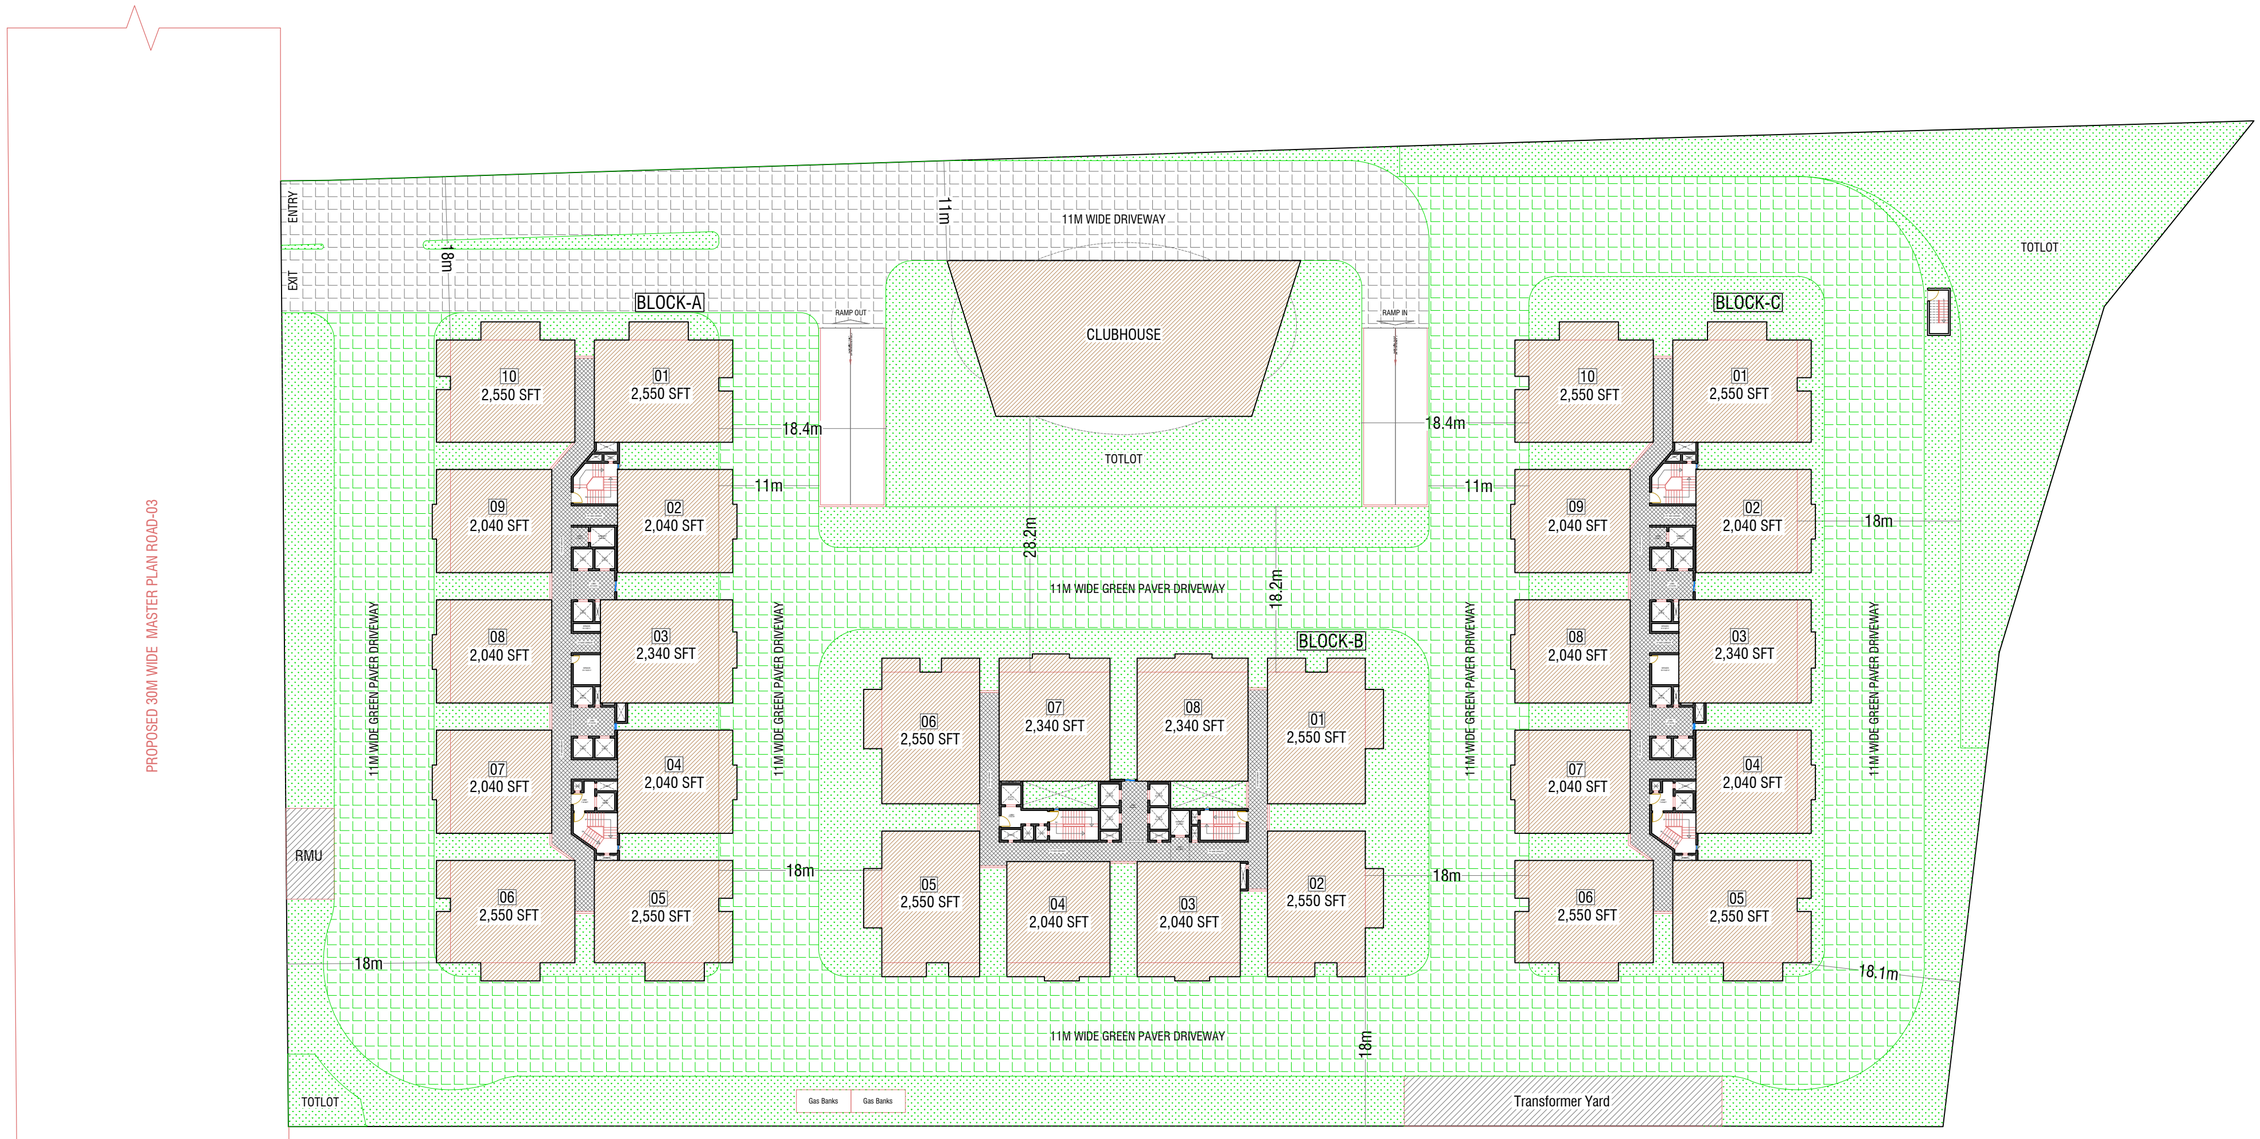

REFUGE FLATS			
FLOOR NO.	**BLOCK-A** FLAT NO.	**BLOCK-B** FLAT NO.	**BLOCK-C** FLAT NO.
18TH FLOOR	04	07	04
28TH FLOOR	04	07	04

PROJECT:	KEY PLAN:	ARCHITECTS:		
PROPOSED RESIDENTIAL PROJECT @ GOCL, HYDERABAD.		STUDIO INFINITE INSPIRE | INNOVATE | INTEGRATE Studio Infinite LLP | 7 ABC | 7th floor | G Square building Raidurgam, Beside Raidurgam police station | Hyderabad-32 +91 98480 63663 | info@studioinfinite.in	DRAWING TITLE	H1_SITE LAYOUT
CLIENT:			SHEET NO.	
M/s. CYBER HOMES INFRA LLP.			DEALT	LAHARI
			Sn. DESIGN ARCHITECT	SHRADDHA
			PRINCIPAL ARCHITECT	KALYAN REDDY EJJULA