NOTE:	REVISION:	DATE:	REVISION:	DATE:	ISSUED TYPE:	DATE:	REVISION:	SIGNATURE:
1. DO NOT SCALE THE DRAWING, FOLLOW WRITTEN DIMENSIONS ONLY. 2. ALL DIMENSIONS ARE IN MM UNLESS OTHERWISE SPECIFIED. 3. IF IN DOUBT REFER TO DESIGN OFFICE OR CONCERNED ARCHITECT INCHARGE.	01 02 03		04 05 06		FOR APPROVAL	18-05-2026	R0	

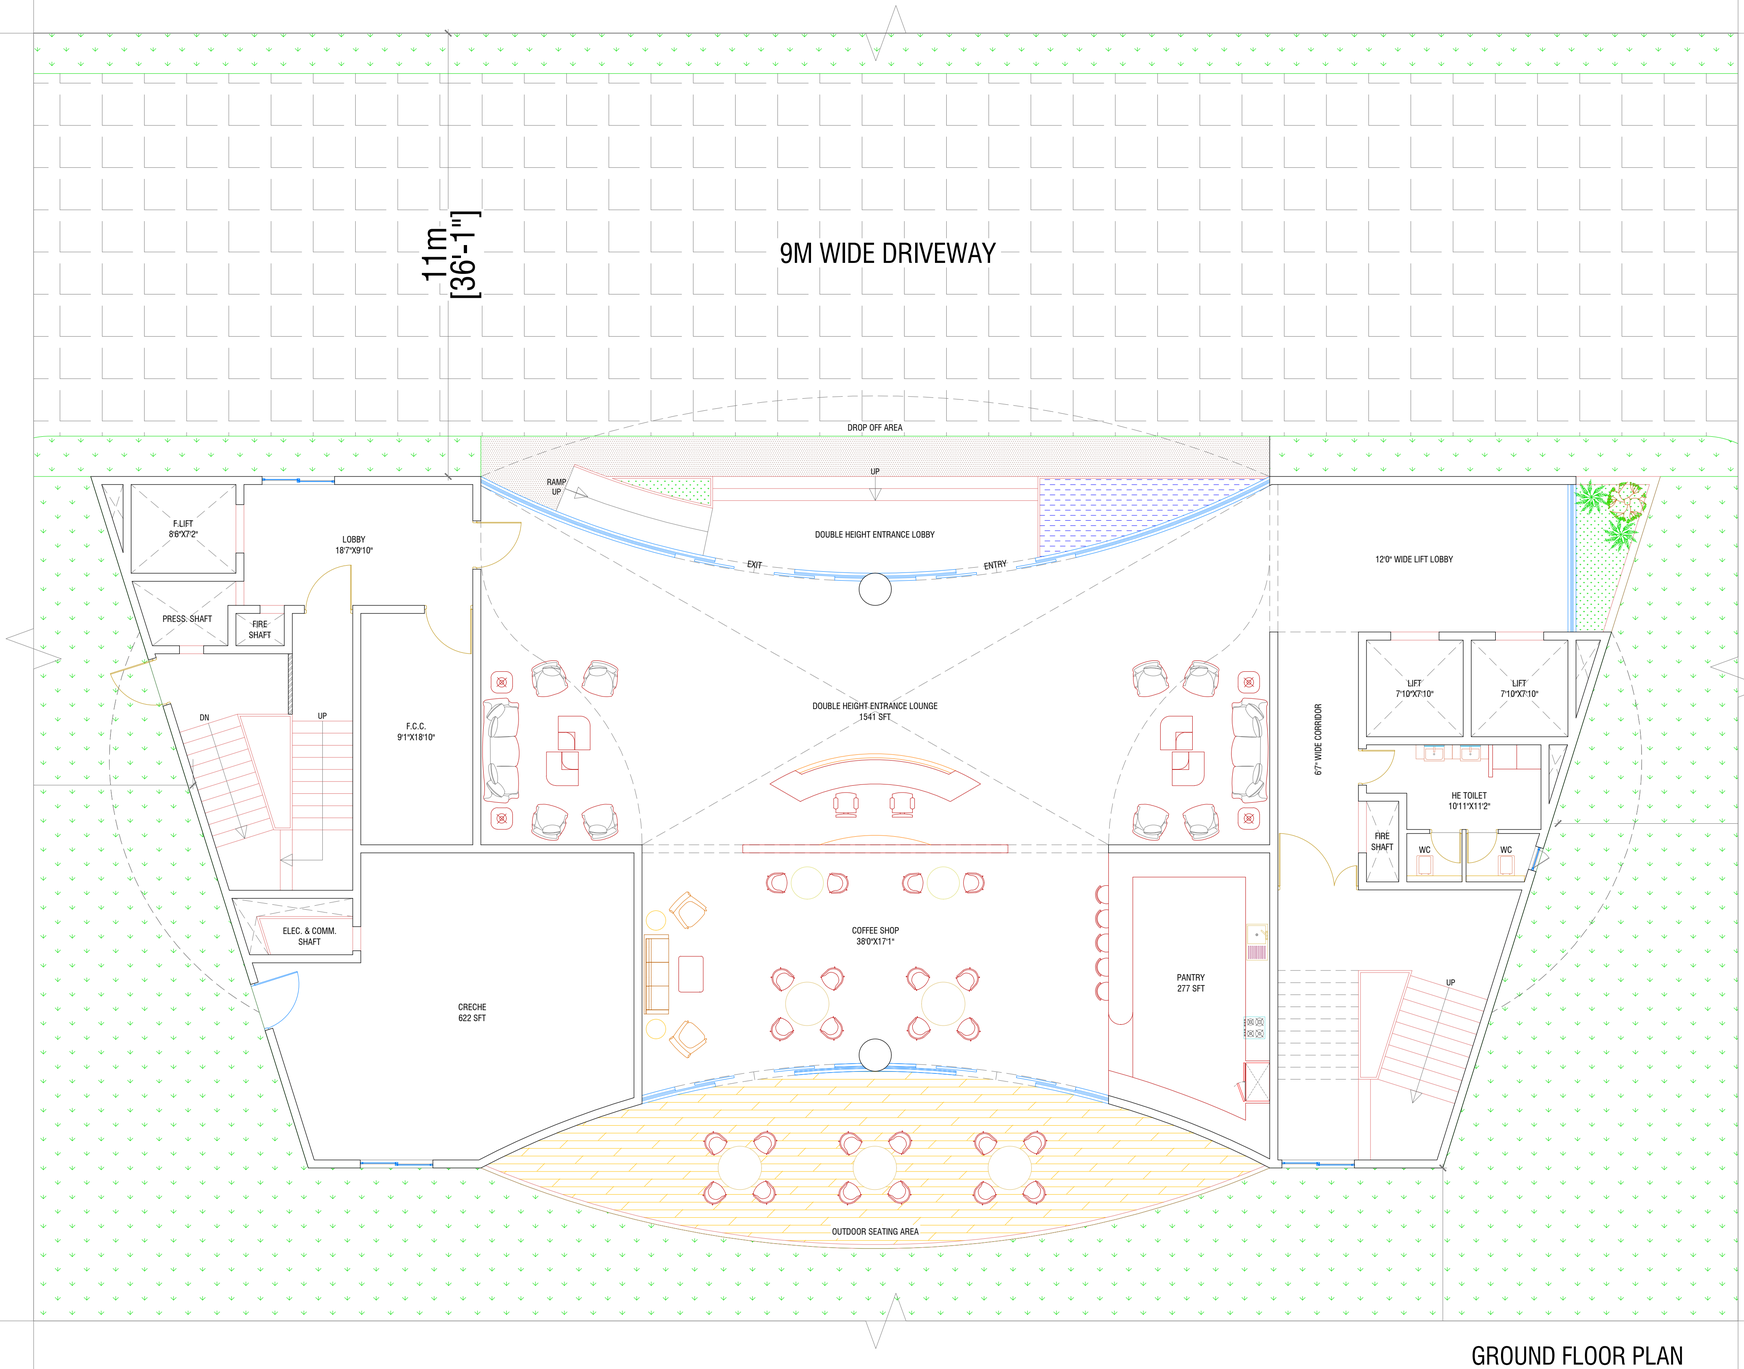

GROUND FLOOR PLAN

AREA STATEMENT :

GROUND FLOOR	5,965 Sft
FIRST FLOOR	4,663 Sft
SECOND FLOOR	6,775 Sft
THIRD FLOOR	7,059 Sft
FOURTH FLOOR	6,775 Sft
FIFTH FLOOR	5,296 Sft
SIXTH FLOOR	6,434 Sft
SEVENTH FLOOR	7,059 Sft
TOTAL CLUB HOUSE	**50,025 Sft**
BASEMENT-1	2,871 Sft
BASEMENT-2	5,967 Sft
HEADROOM	1,292 Sft
TERRACE AMENITIES	5,766 Sft
GRAND TOTAL	**65,922 Sft**

PROJECT:

PROPOSED RESIDENTIAL PROJECT @ GOCL, HYDERABAD.

CLIENT:

M/s. CYBER INFRA LLP.

KEY PLAN:

ARCHITECTS:

STUDIO INFINITE
INSPIRE | INNOVATE | INTEGRATE
Studio Infinite LLP | 7 ABC | 7th floor | G Square building
Raidurgam, Beside Raidurgam police station | Hyderabad-32
+91 98480 63663 | info@studioinfinite.in

DRAWING TITLE	CLUBHOUSE FLOOR PLANS
SHEET NO.	
DEALT	VISALA
Sn. DESIGN ARCHITECT	SHRADDHA
PRINCIPAL ARCHITECT	KALYAN REDDY EJJULA

N

NOTE:	REVISION:	DATE:	REVISION:	DATE:	ISSUED TYPE:	DATE:	REVISION:	SIGNATURE:
1. DO NOT SCALE THE DRAWING, FOLLOW WRITTEN DIMENSIONS ONLY. 2. ALL DIMENSIONS ARE IN MM UNLESS OTHERWISE SPECIFIED. 3. IF IN DOUBT REFER TO DESIGN OFFICE OR CONCERNED ARCHITECT INCHARGE.	01 02 03		04 05 06		FOR APPROVAL	18-05-2026	R0	

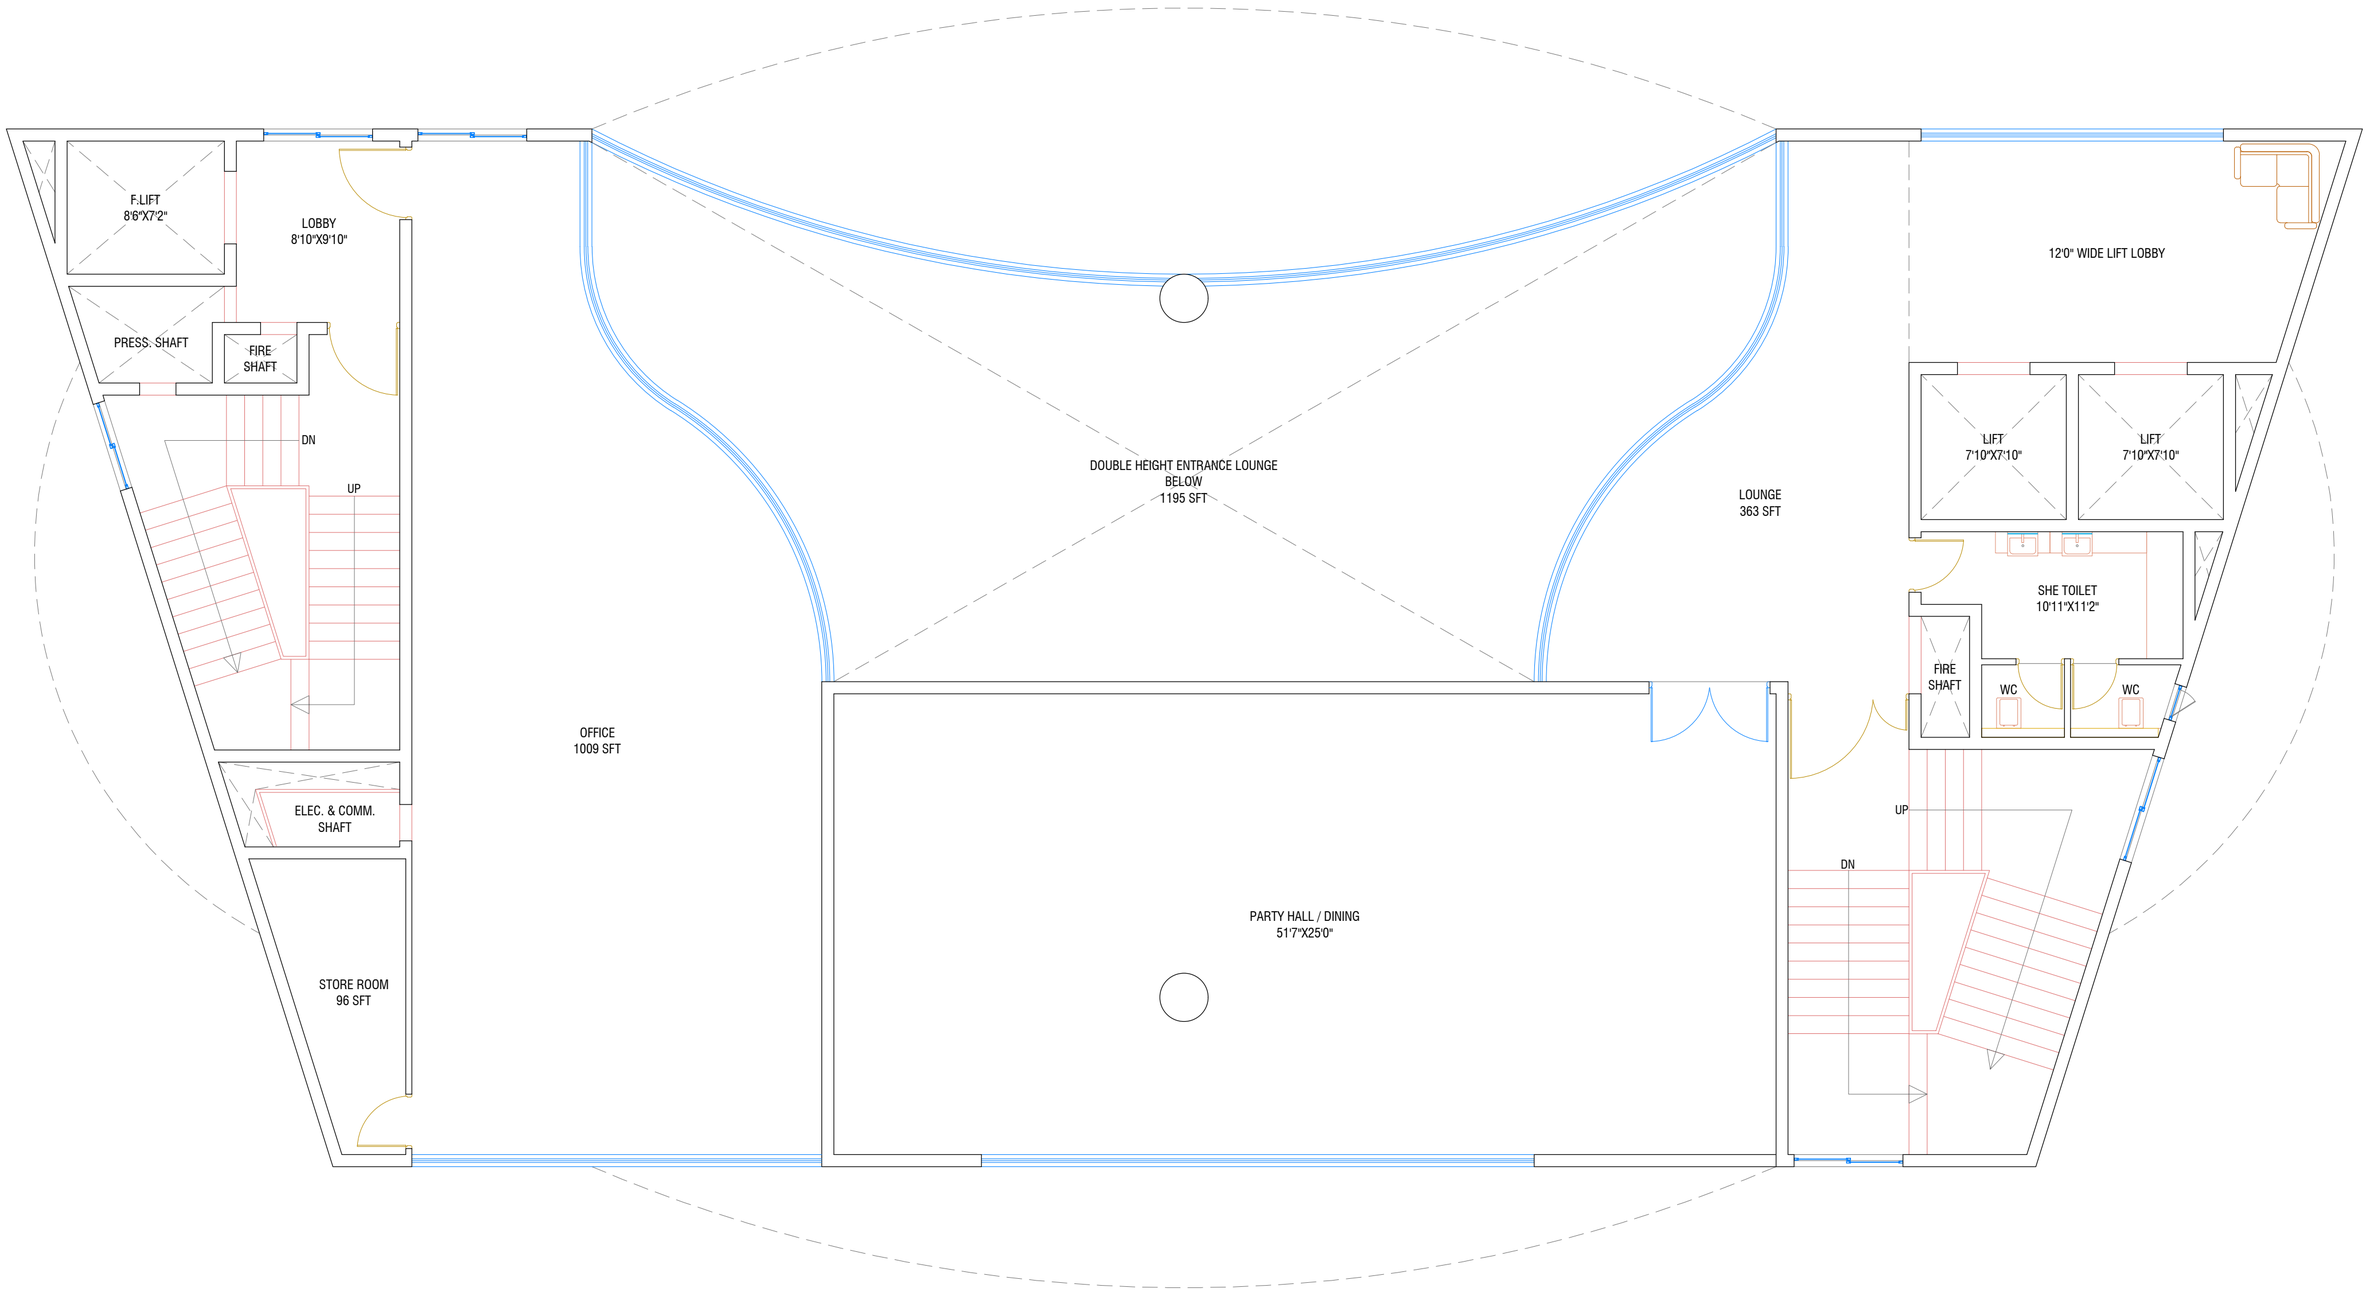

FIRST FLOOR PLAN

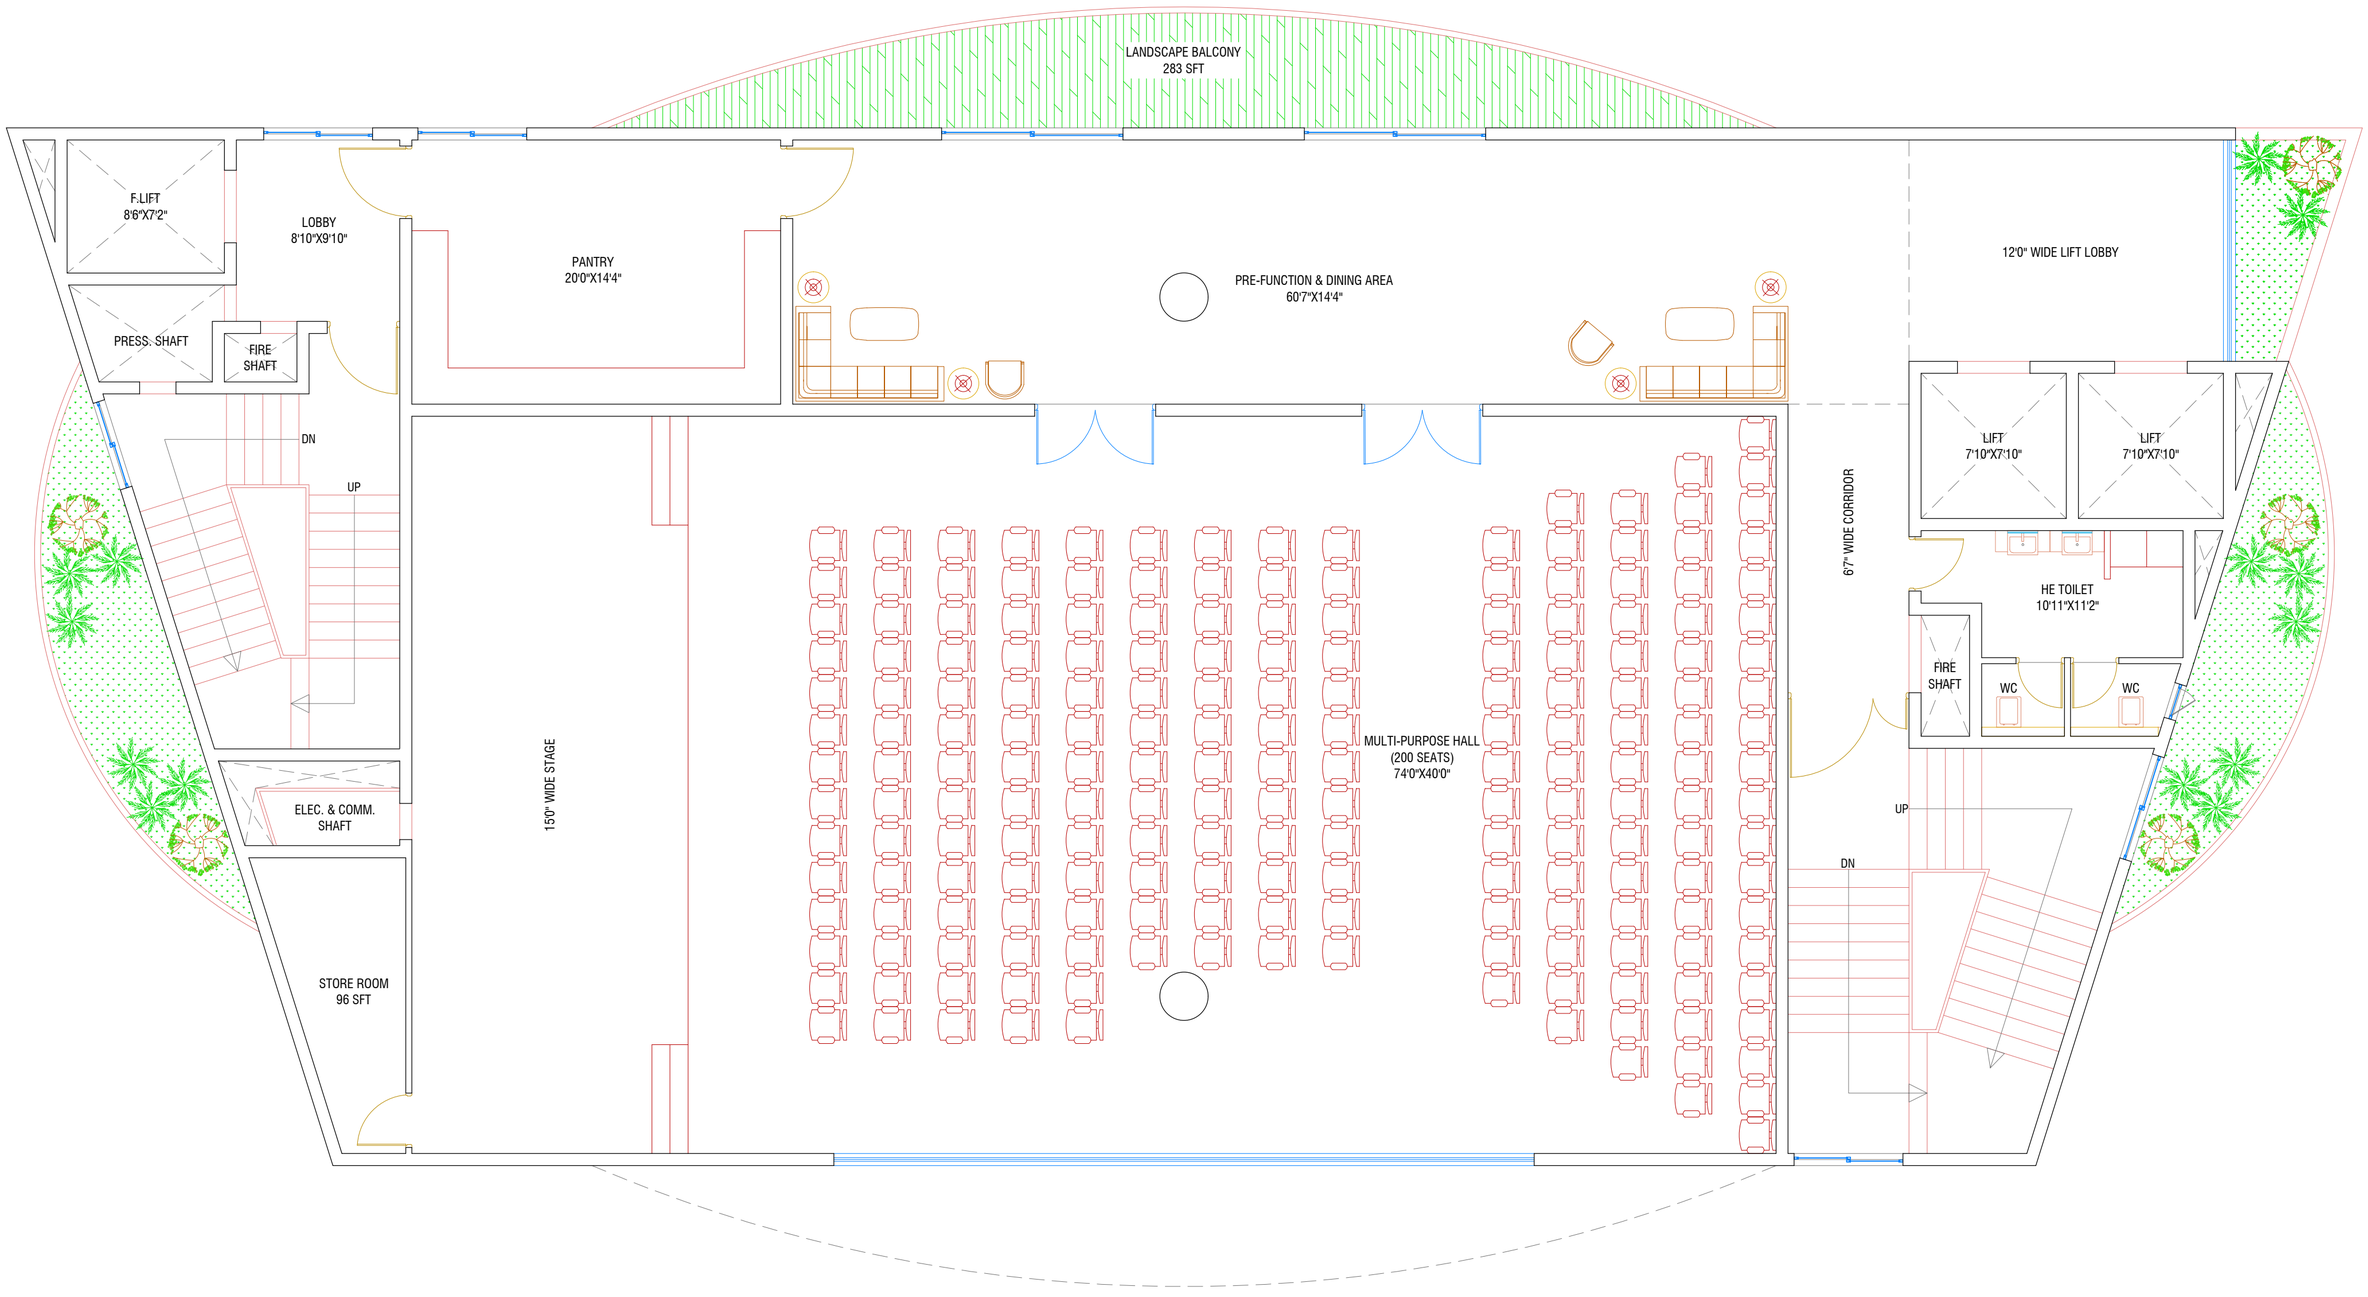

SECOND FLOOR PLAN

PROJECT:	KEY PLAN:	ARCHITECTS:	DRAWING TITLE	CLUBHOUSE FLOOR PLANS
PROPOSED RESIDENTIAL PROJECT @ GOCL, HYDERABAD.		STUDIO INFINITE INSPIRE | INNOVATE | INTEGRATE Studio Infinite LLP | 7 ABC | 7th floor | G Square building Raidurgam, Beside Raidurgam police station | Hyderabad-32 +91 98480 63663 | info@studioinfinite.in	SHEET NO.	
CLIENT:			DEALT	VISALA
M/s. CYBER INFRA LLP.			Sr. DESIGN ARCHITECT	SHRADDHA
			PRINCIPAL ARCHITECT	KALYAN REDDY EJJULA

N 6°

NOTE:	REVISION:	DATE:	REVISION:	DATE:	ISSUED TYPE:	DATE:	REVISION:	SIGNATURE:
1. DO NOT SCALE THE DRAWING, FOLLOW WRITTEN DIMENSIONS ONLY. 2. ALL DIMENSIONS ARE IN MM UNLESS OTHERWISE SPECIFIED. 3. IF IN DOUBT REFER TO DESIGN OFFICE OR CONCERNED ARCHITECT INCHARGE.	01 02 03		04 05 06		FOR APPROVAL	18-05-2026	R0	

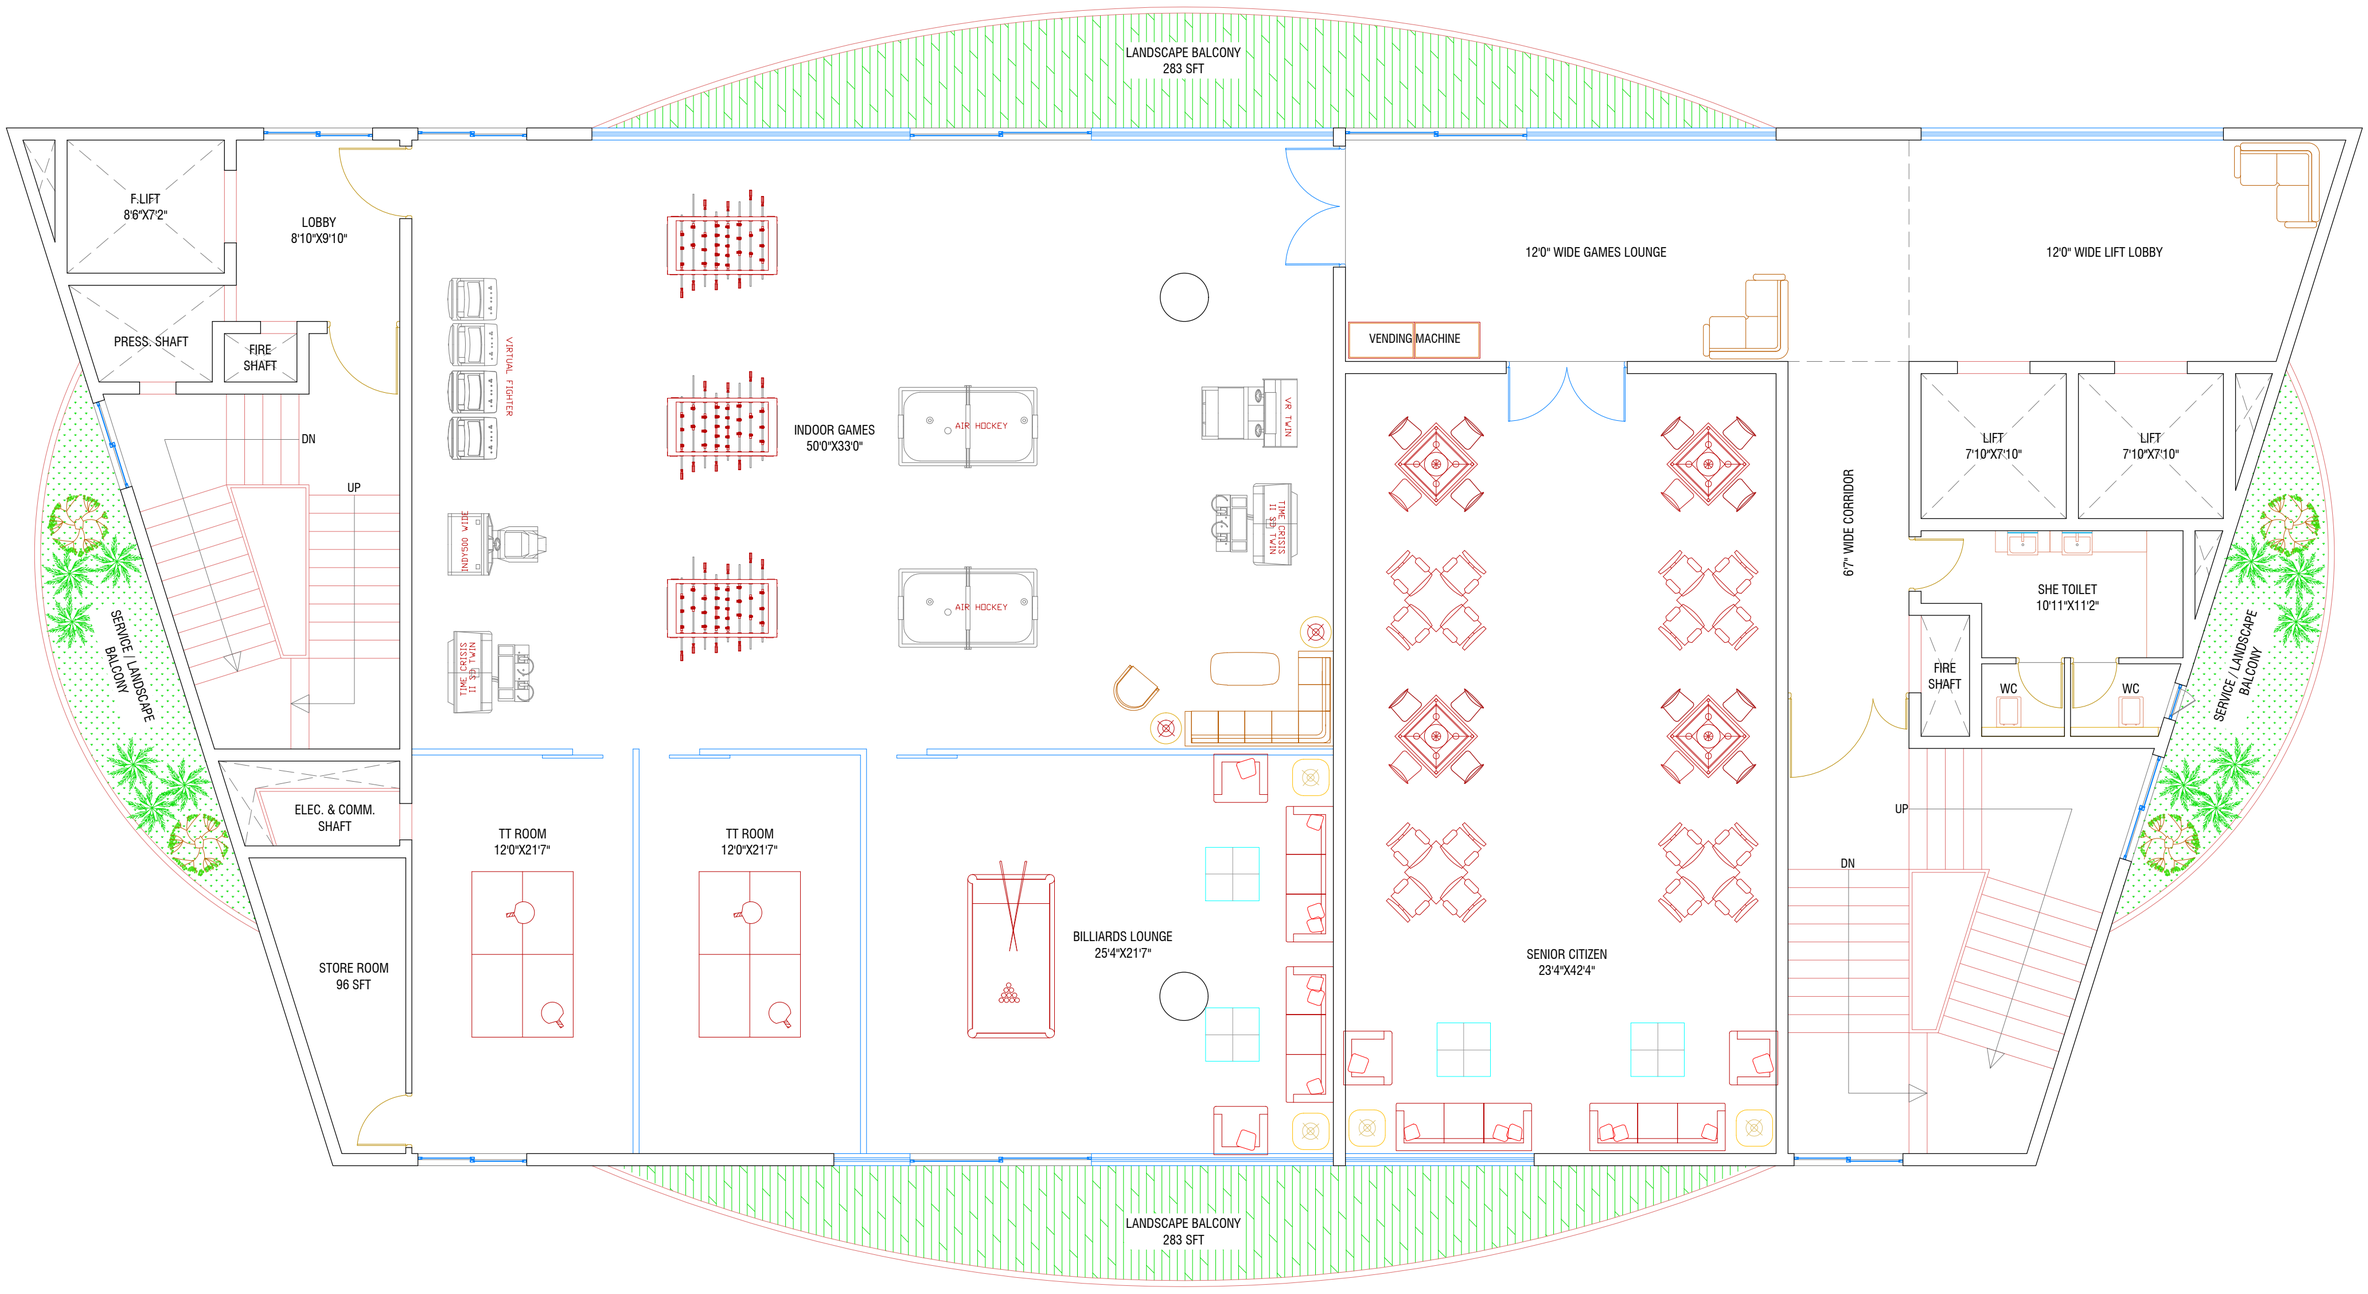

THIRD FLOOR PLAN

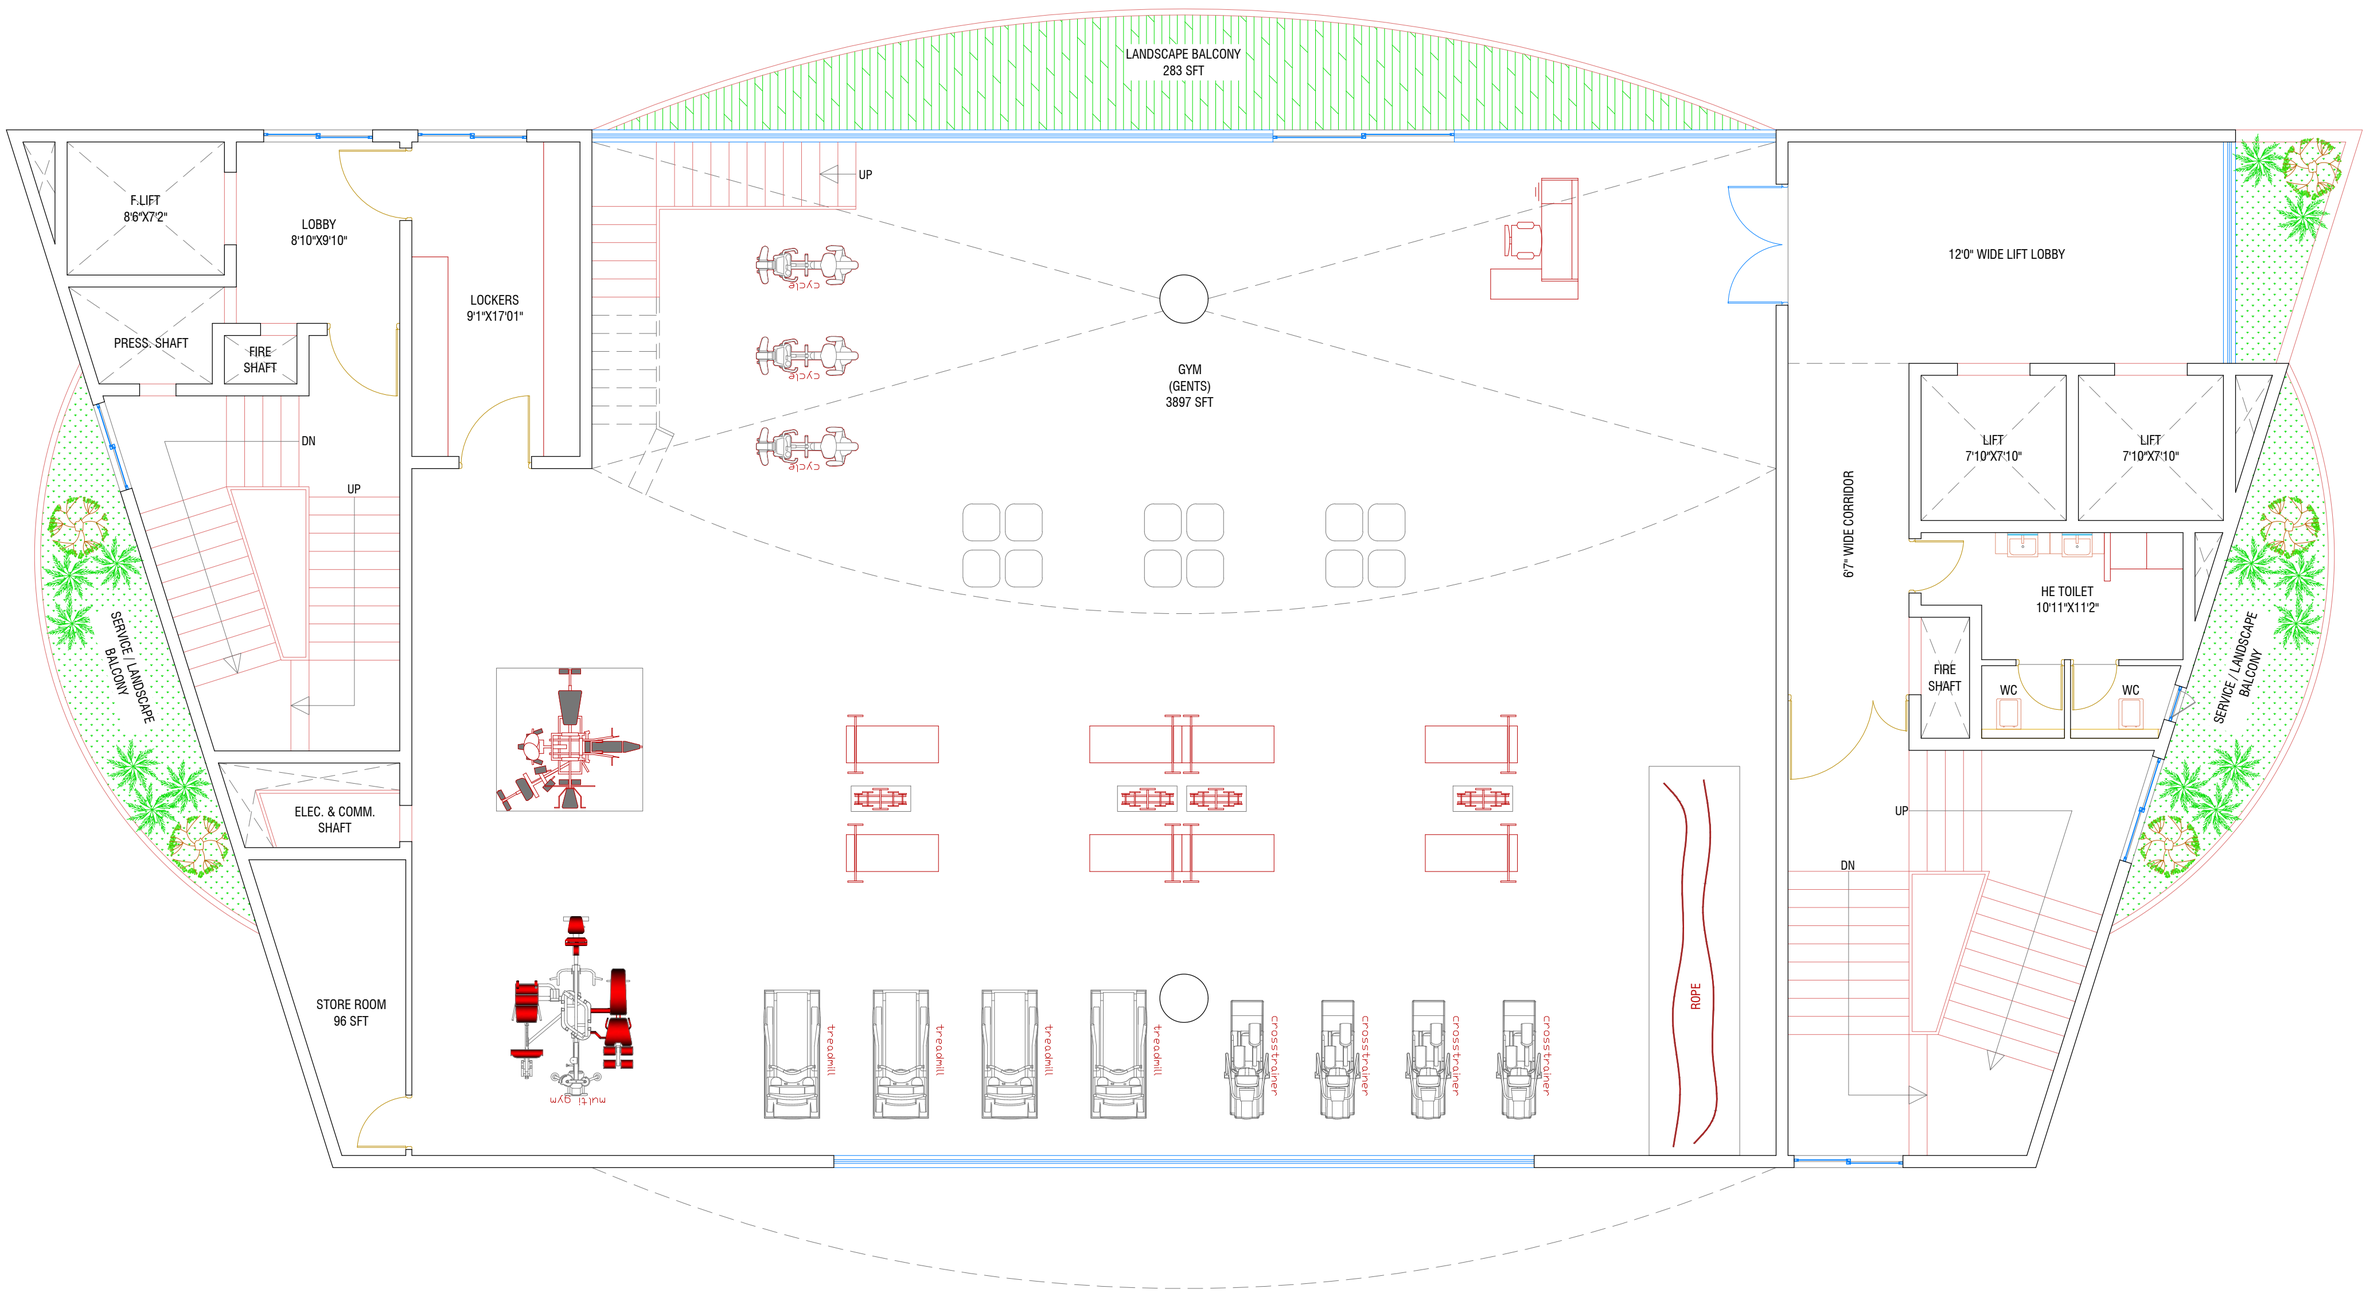

FOURTH FLOOR PLAN

PROJECT:	KEY PLAN:	ARCHITECTS:	DRAWING TITLE	CLUBHOUSE FLOOR PLANS
PROPOSED RESIDENTIAL PROJECT @ GOCL, HYDERABAD.		STUDIO INFINITE INSPIRE | INNOVATE | INTEGRATE Studio Infinite LLP | 7 ABC | 7th floor | G Square building Raidurgam, Beside Raidurgam police station | Hyderabad-32 +91 98480 63663 | info@studioinfinite.in	SHEET NO.	
CLIENT:			DEALT	VISALA
M/s. CYBER INFRA LLP.			Sr. DESIGN ARCHITECT	SHRADDHA
			PRINCIPAL ARCHITECT	KALYAN REDDY EJJULA

N 6°

NOTE:	REVISION:	DATE:	REVISION:	DATE:	ISSUED TYPE:	DATE:	REVISION:	SIGNATURE:
1. DO NOT SCALE THE DRAWING, FOLLOW WRITTEN DIMENSIONS ONLY. 2. ALL DIMENSIONS ARE IN MM UNLESS OTHERWISE SPECIFIED. 3. IF IN DOUBT REFER TO DESIGN OFFICE OR CONCERNED ARCHITECT INCHARGE.	01 02 03		04 05 06		FOR APPROVAL	18-05-2026	R0	

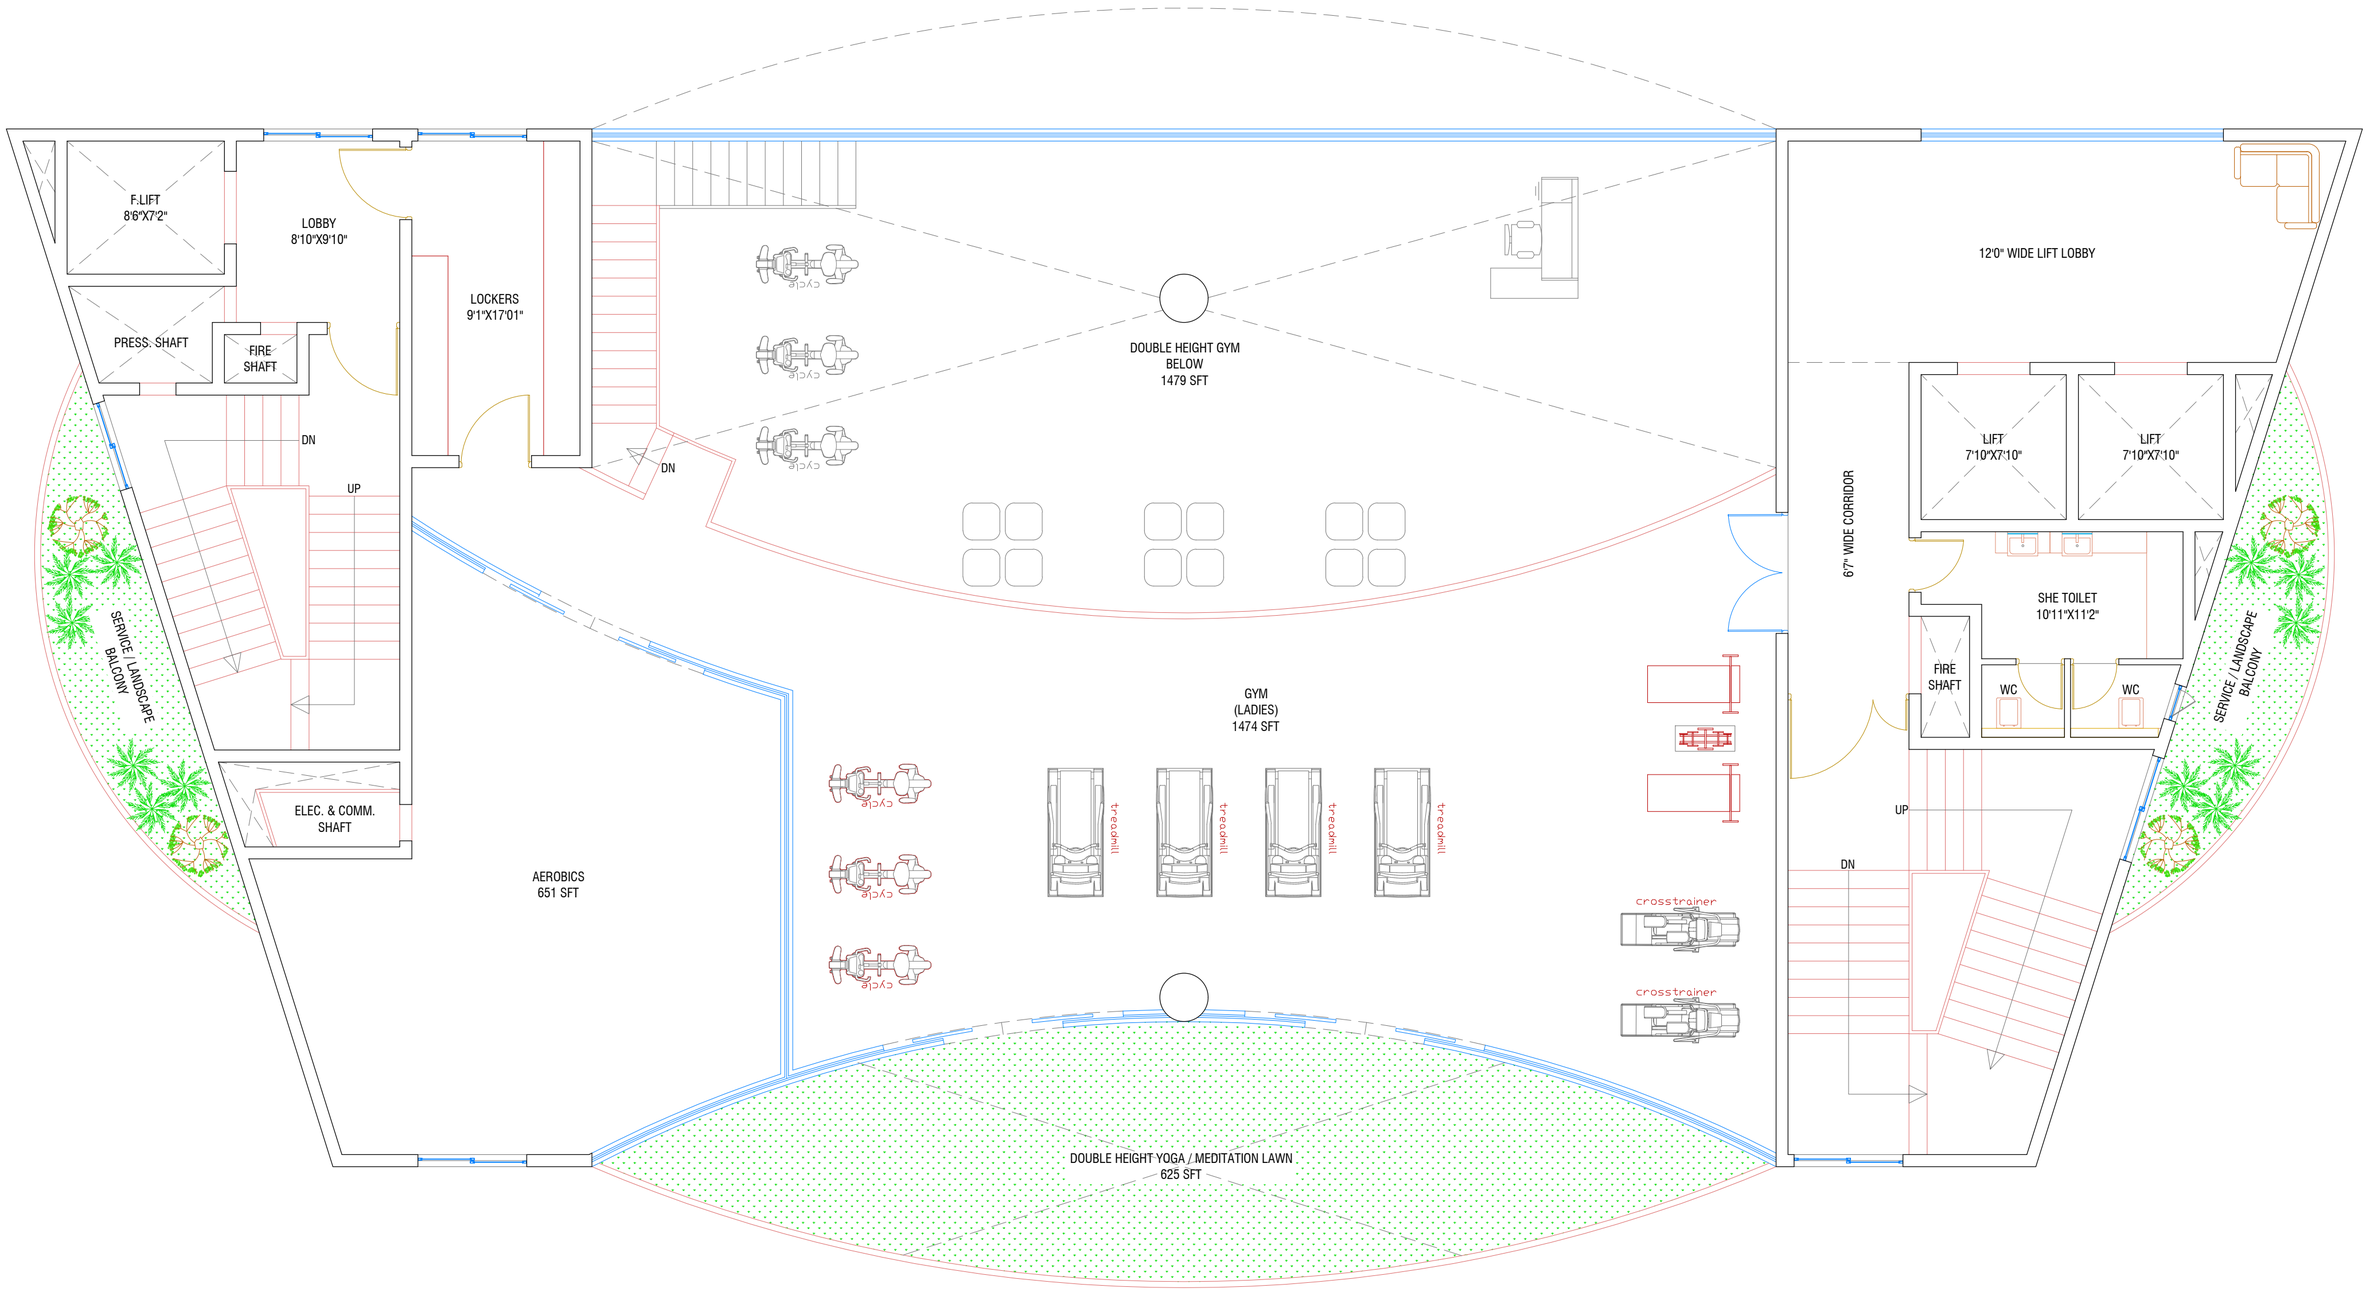

FIFTH FLOOR PLAN

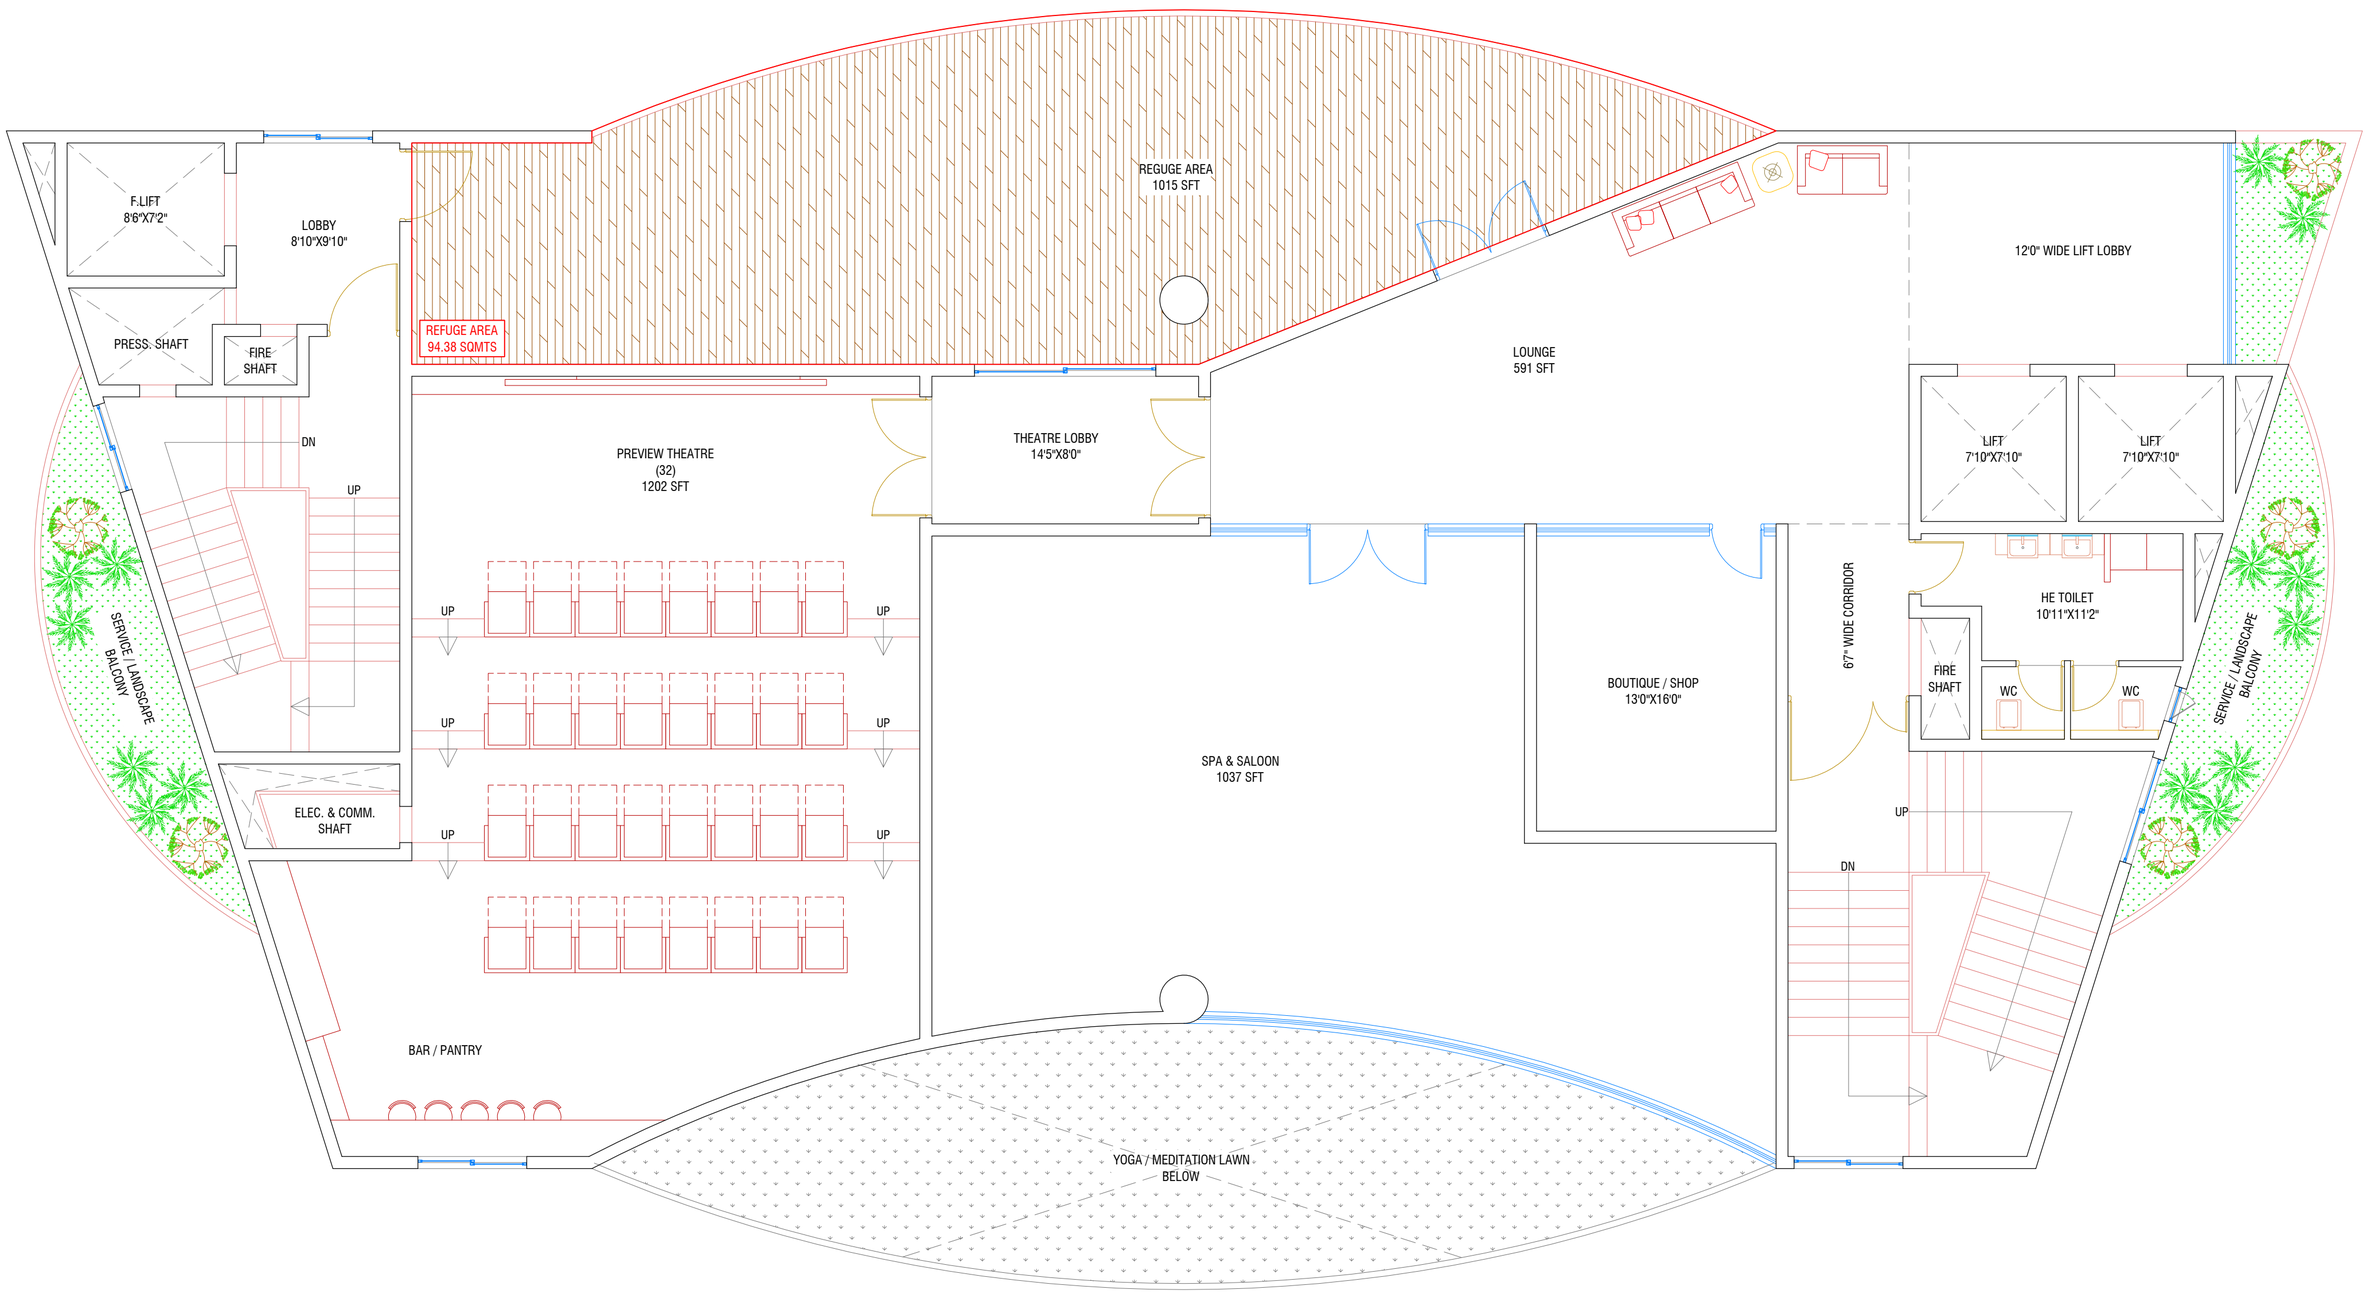

SIXTH FLOOR PLAN

PROJECT:	KEY PLAN:	ARCHITECTS:	DRAWING TITLE	CLUBHOUSE FLOOR PLANS
PROPOSED RESIDENTIAL PROJECT @ GOCL, HYDERABAD.		STUDIO INFINITE INSPIRE | INNOVATE | INTEGRATE	SHEET NO.	
CLIENT:				N 6°
M/s. CYBER INFRA LLP.		Studio Infinite LLP | 7 ABC | 7th floor | G Square building Raidurgam, Beside Raidurgam police station | Hyderabad-32 +91 98480 63663 | info@studioinfinite.in	DEALT	VISALA
			Sr. DESIGN ARCHITECT	SHRADDHA
			PRINCIPAL ARCHITECT	KALYAN REDDY EJJULA

NOTE:	REVISION:	DATE:	REVISION:	DATE:	ISSUED TYPE:	DATE:	REVISION:	SIGNATURE:
1. DO NOT SCALE THE DRAWING, FOLLOW WRITTEN DIMENSIONS ONLY. 2. ALL DIMENSIONS ARE IN MM UNLESS OTHERWISE SPECIFIED. 3. IF IN DOUBT REFER TO DESIGN OFFICE OR CONCERNED ARCHITECT INCHARGE.	01 02 03		04 05 06		FOR APPROVAL	18-05-2026	R0	

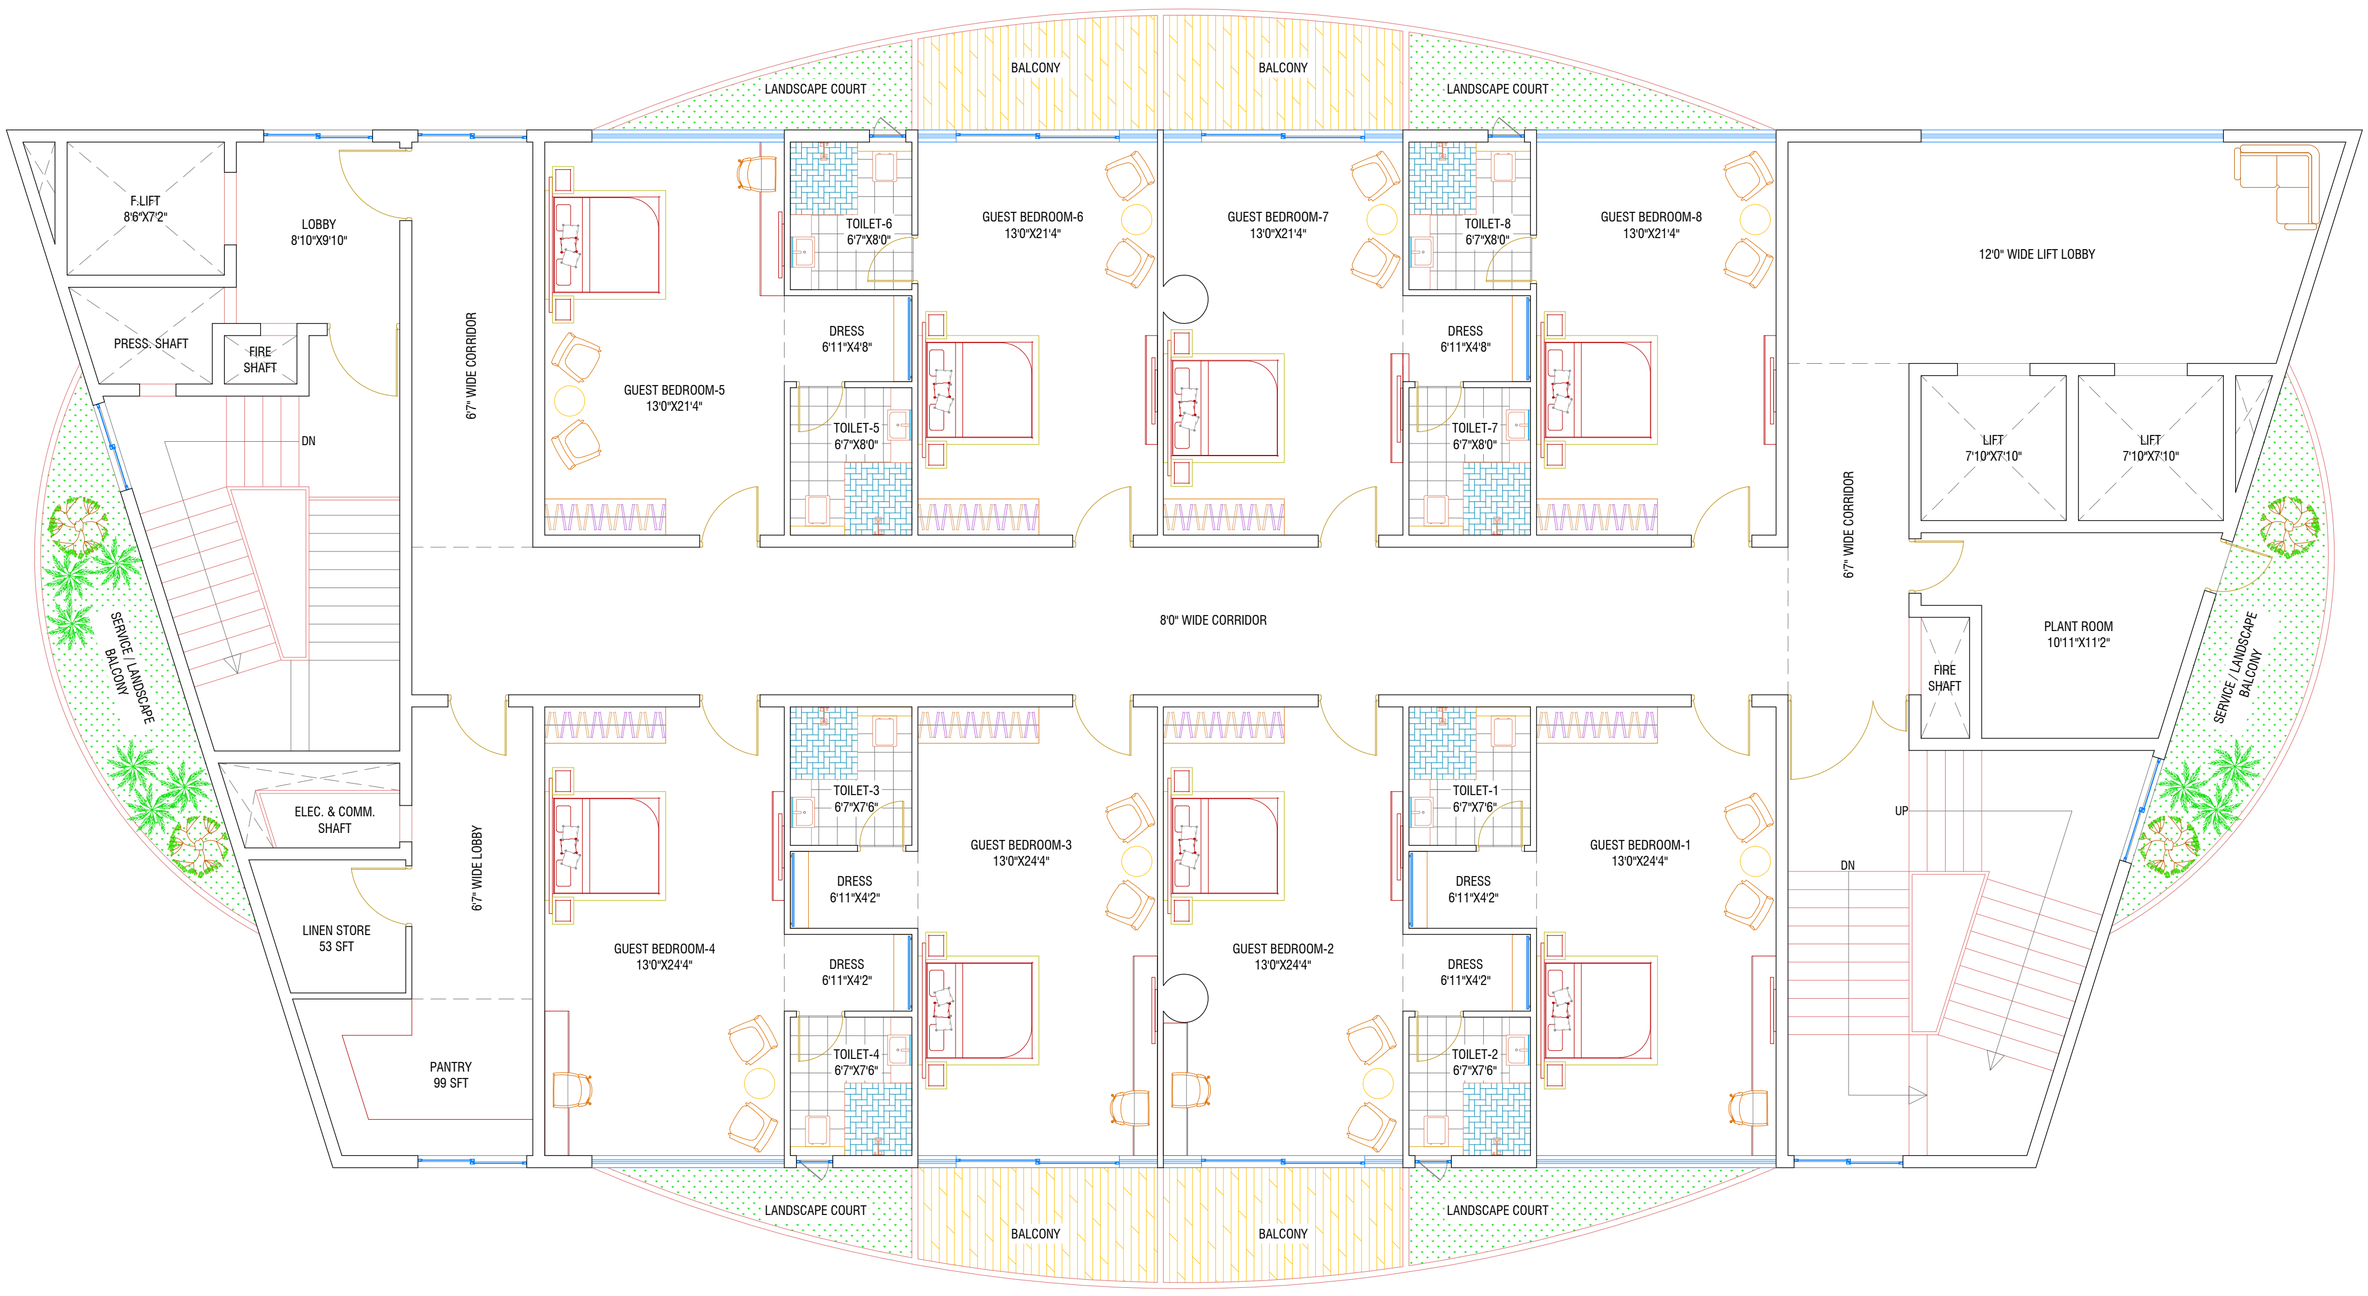

SEVENTH FLOOR PLAN

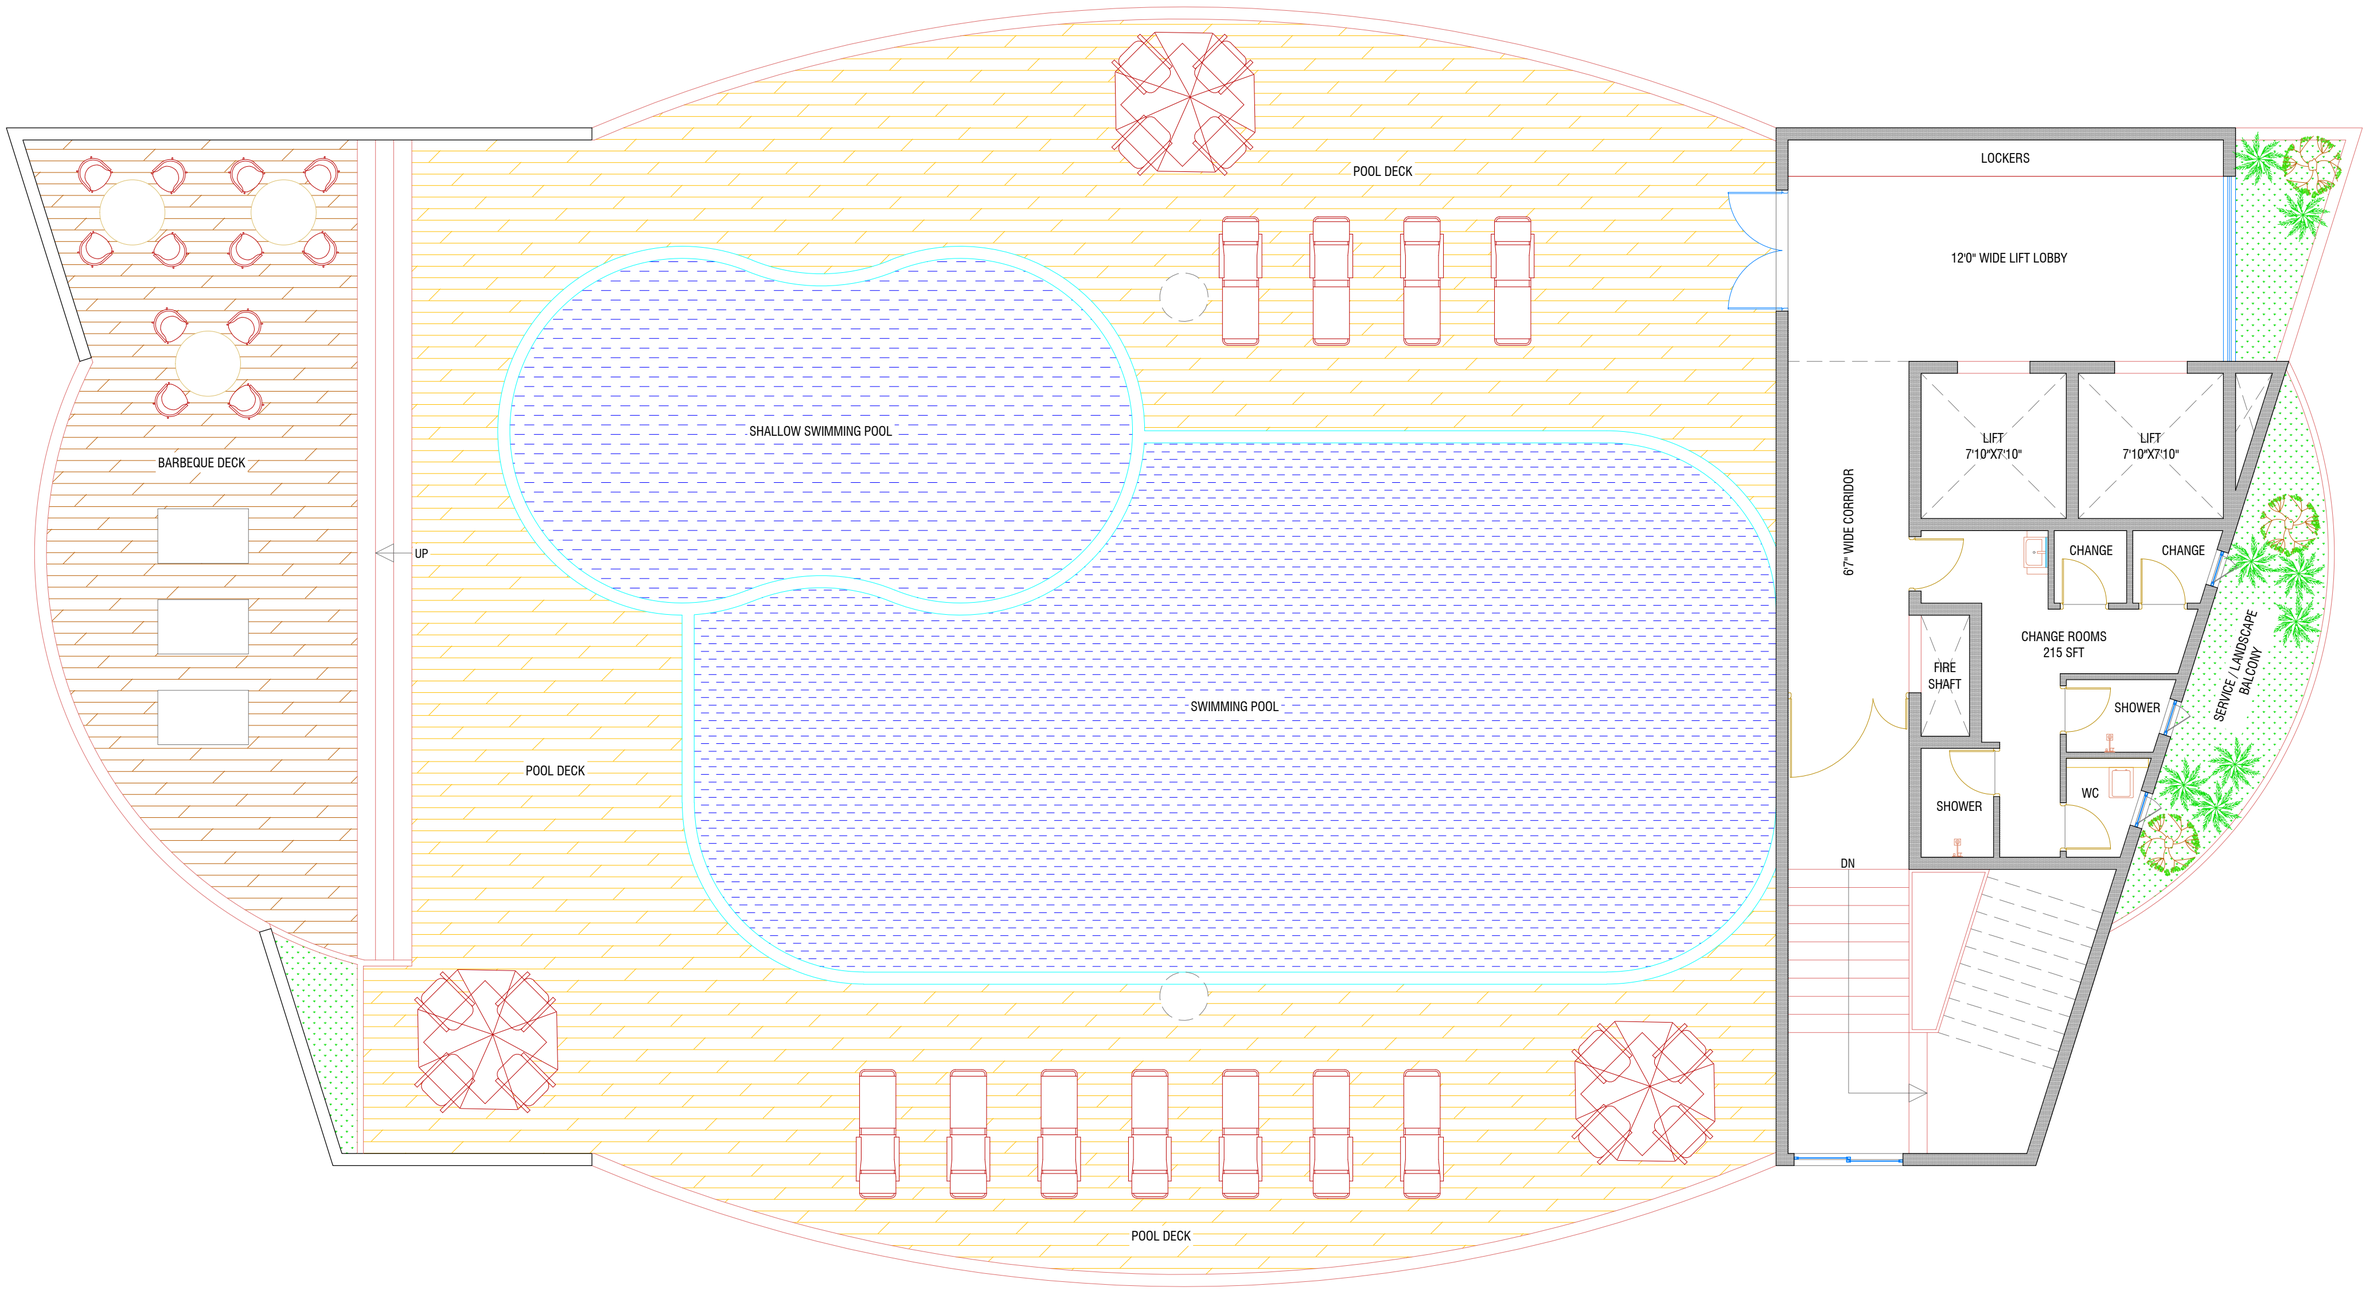

TERRACE FLOOR PLAN

PROJECT:	KEY PLAN:	ARCHITECTS:	DRAWING TITLE	CLUBHOUSE FLOOR PLANS
PROPOSED RESIDENTIAL PROJECT @ GOCL, HYDERABAD.		STUDIO INFINITE INSPIRE | INNOVATE | INTEGRATE Studio Infinite LLP | 7 ABC | 7th floor | G Square building Raidurgam, Beside Raidurgam police station | Hyderabad-32 +91 98480 63663 | info@studioinfinite.in	SHEET NO.	
CLIENT:			DEALT	VISALA
M/s. CYBER INFRA LLP.			Sr. DESIGN ARCHITECT	SHRADDHA
			PRINCIPAL ARCHITECT	KALYAN REDDY EJJULA

N 6°

NOTE:	REVISION:	DATE:	REVISION:	DATE:	ISSUED TYPE:	DATE:	REVISION:	SIGNATURE:
1. DO NOT SCALE THE DRAWING, FOLLOW WRITTEN DIMENSIONS ONLY. 2. ALL DIMENSIONS ARE IN MM UNLESS OTHERWISE SPECIFIED. 3. IF IN DOUBT REFER TO DESIGN OFFICE OR CONCERNED ARCHITECT INCHARGE.	01 02 03		04 05 06		FOR APPROVAL	18-05-2026	R0	

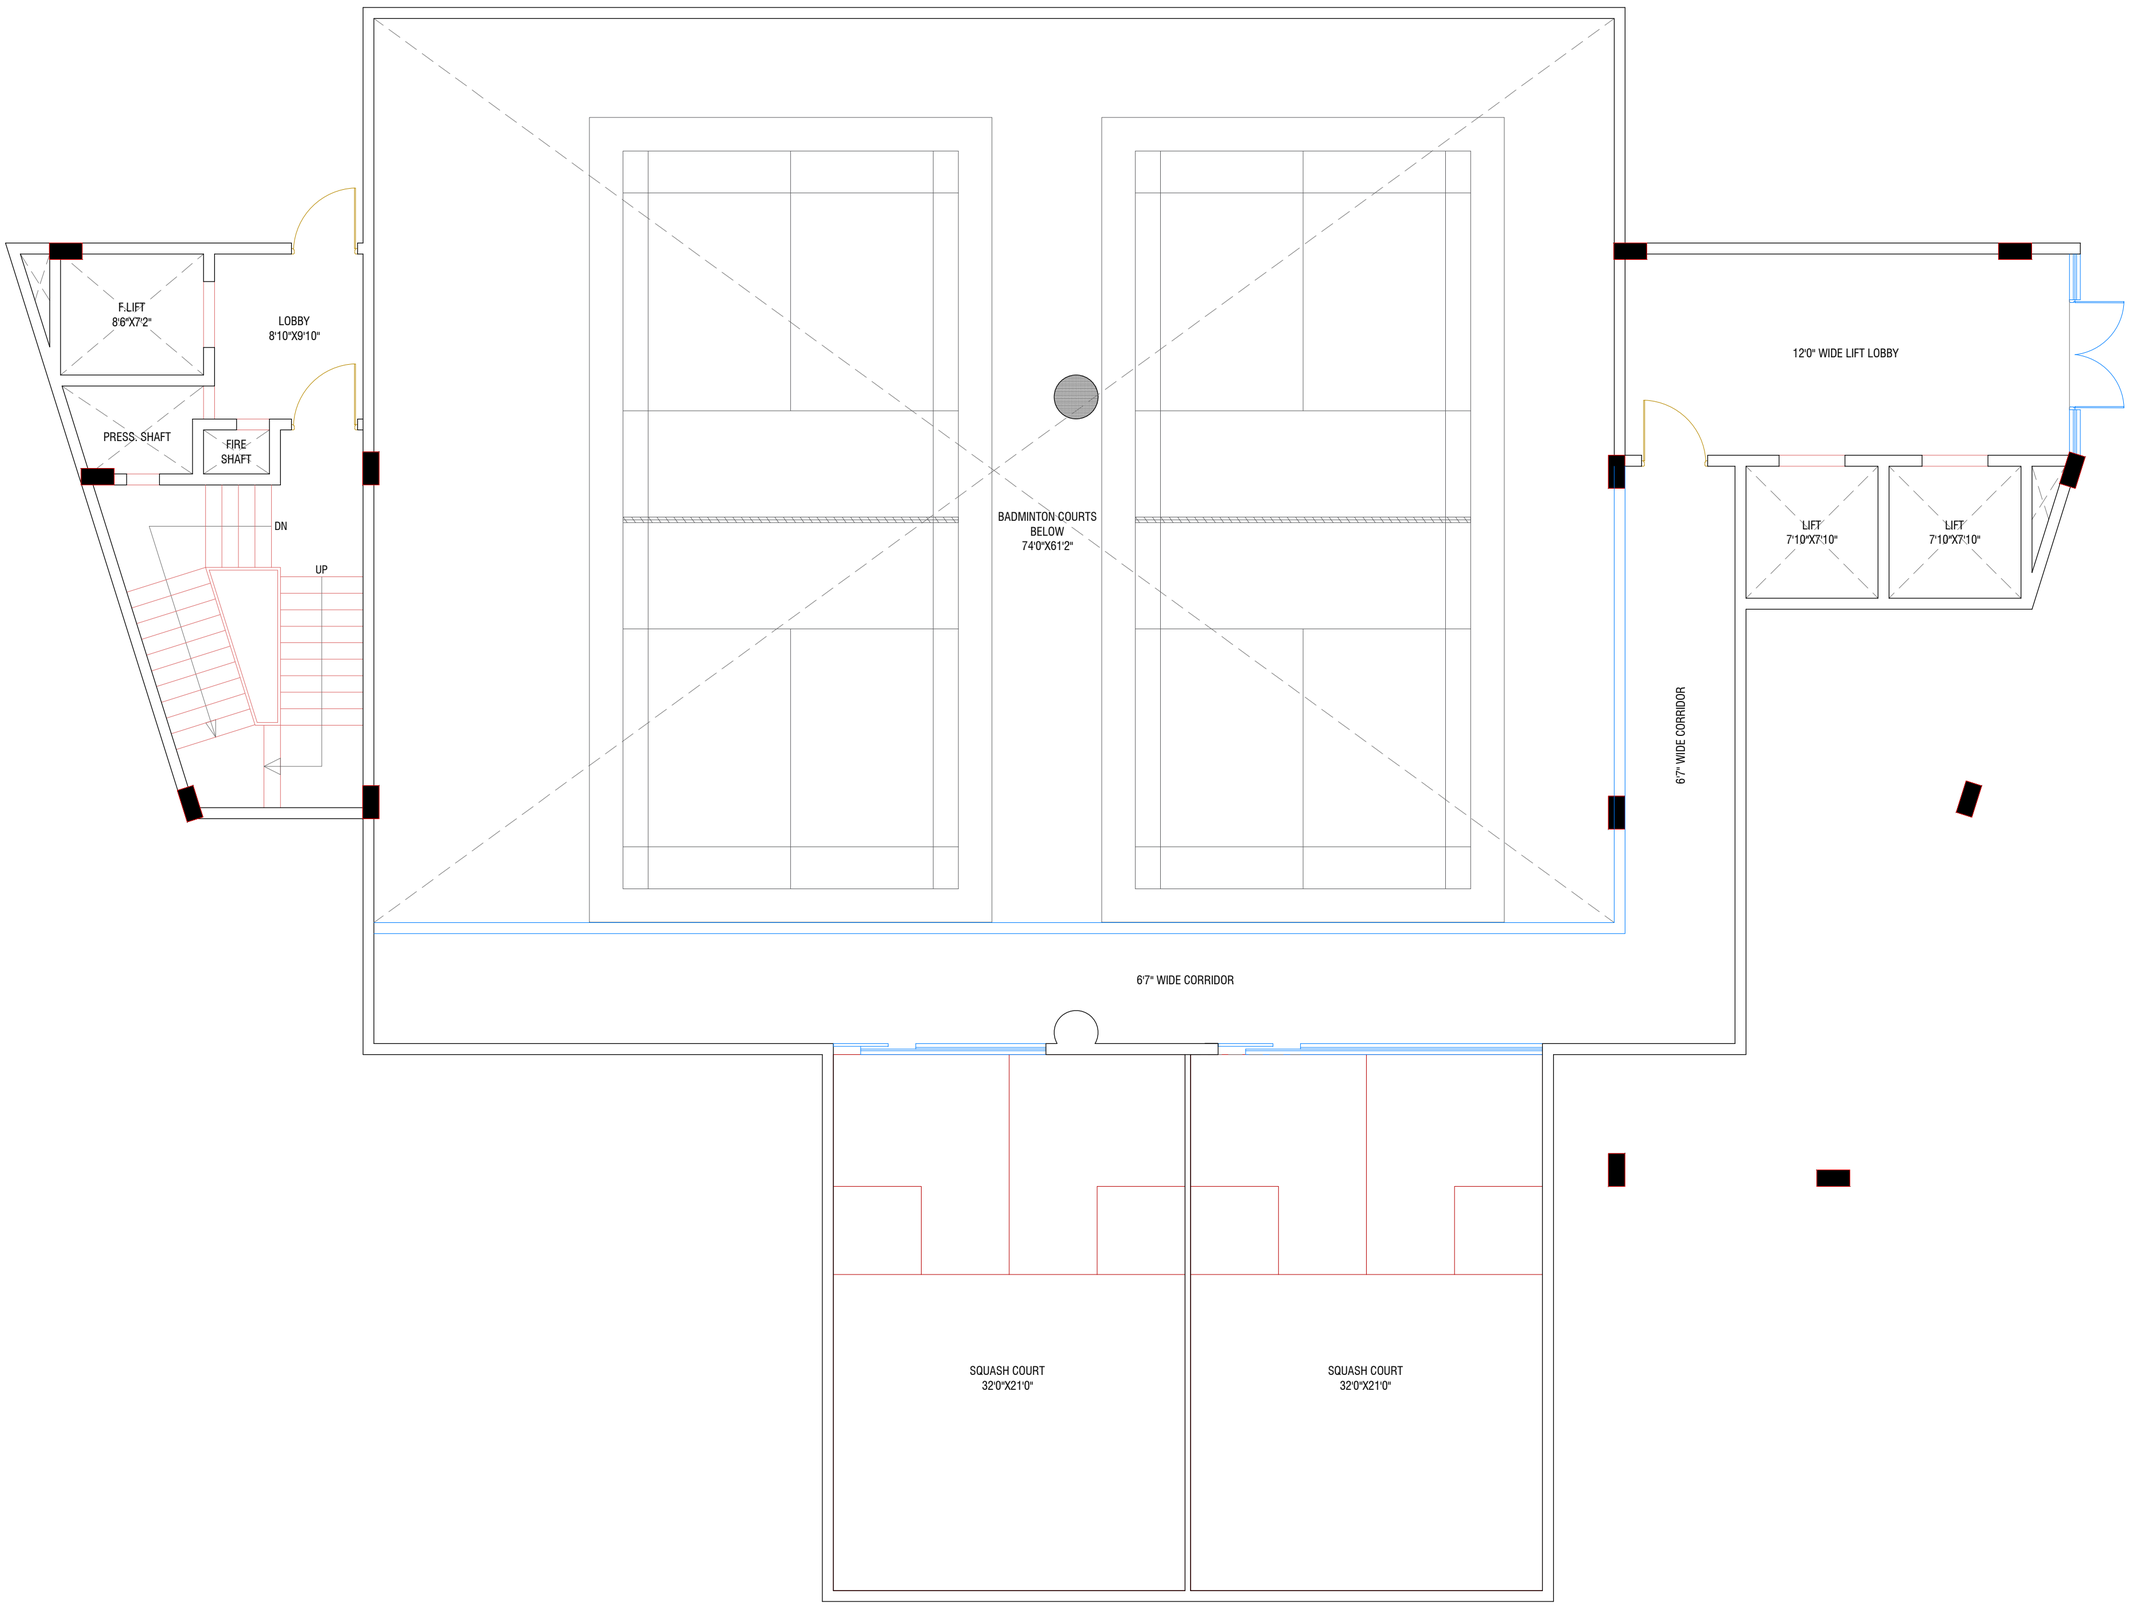

BASEMENT-1 FLOOR PLAN

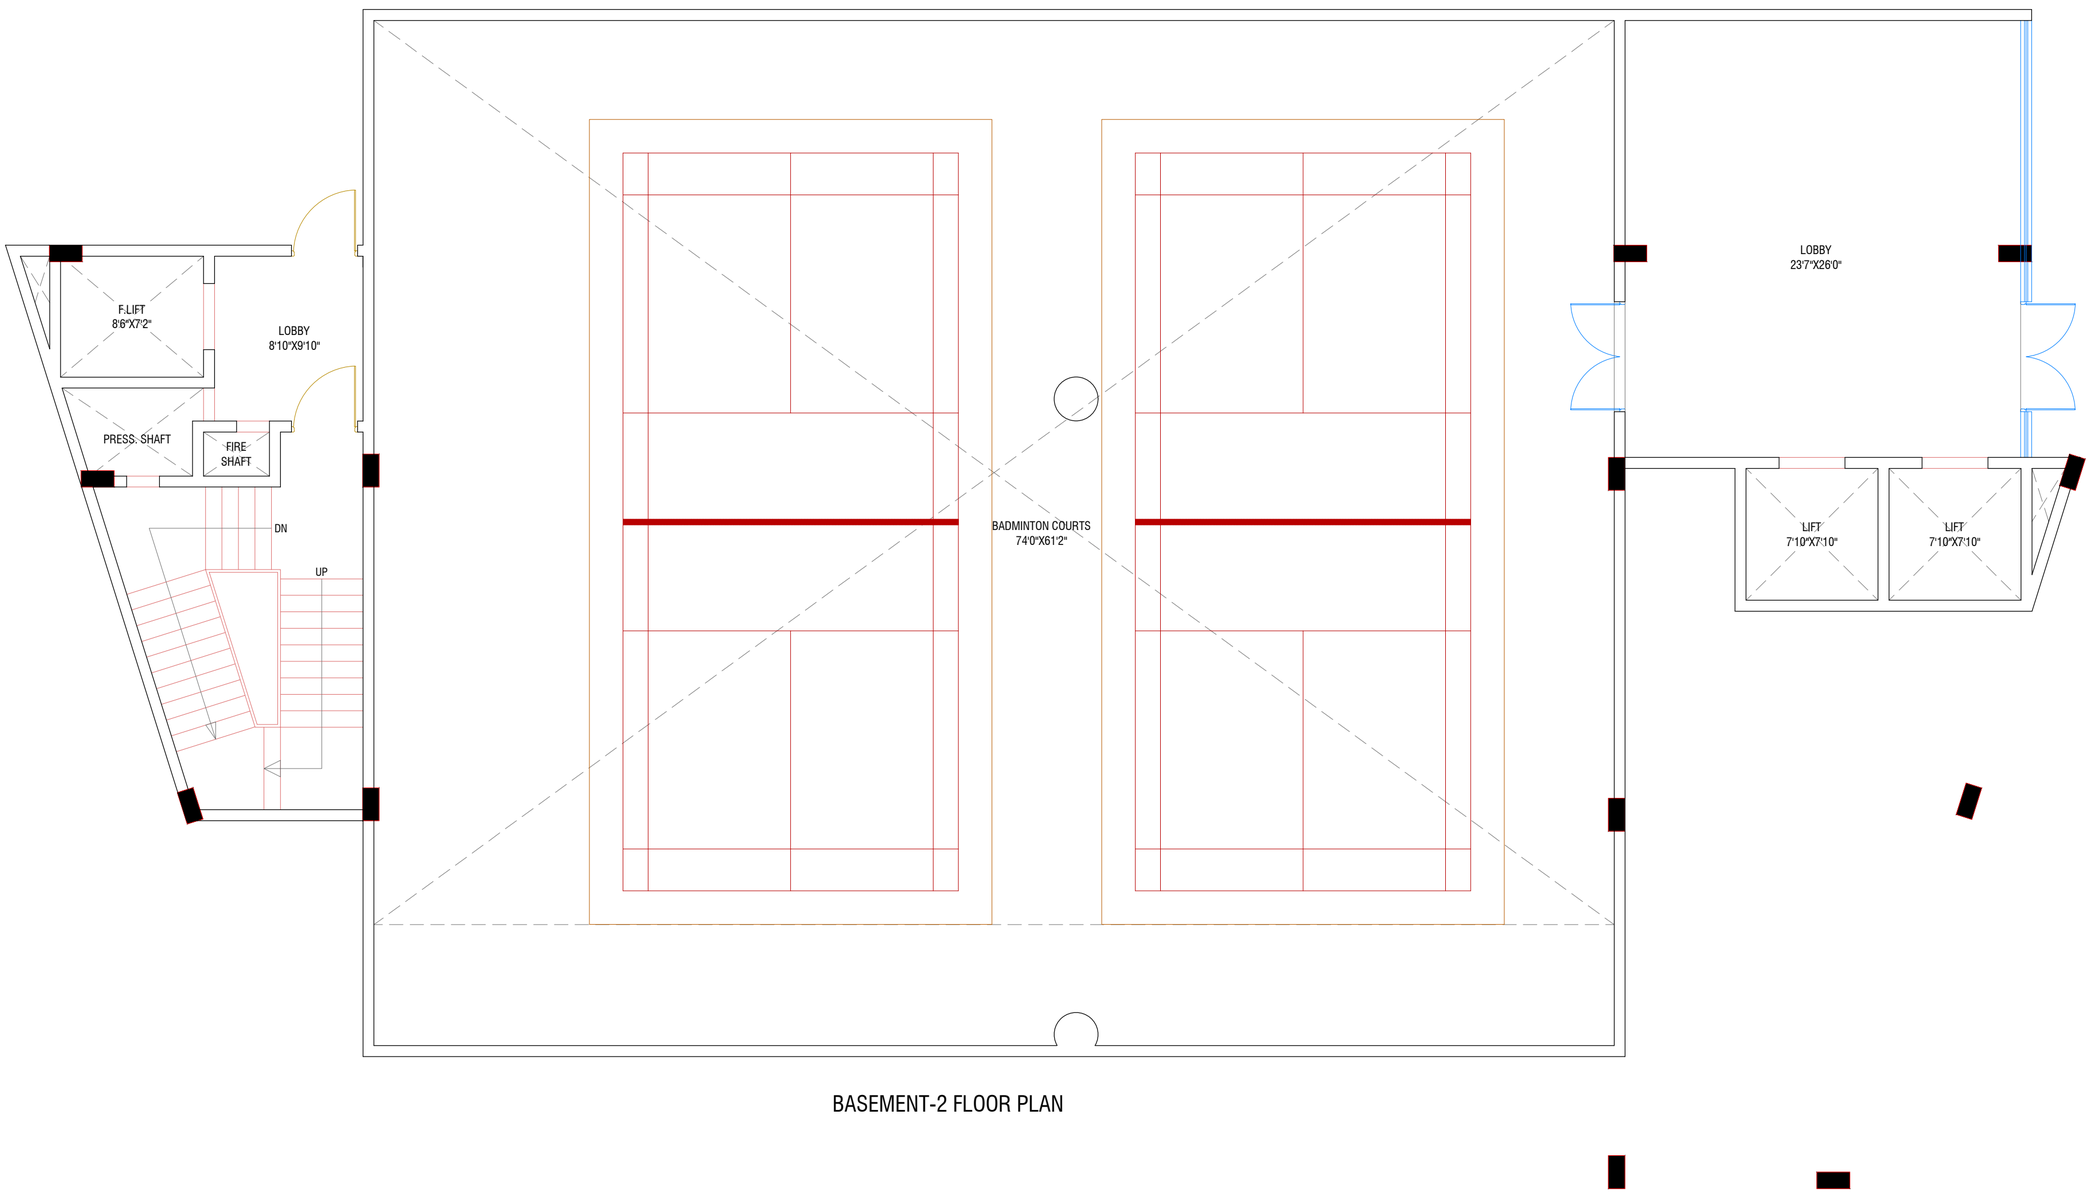

BASEMENT-2 FLOOR PLAN

PROJECT:	KEY PLAN:	ARCHITECTS:		
PROPOSED RESIDENTIAL PROJECT @ GOCL, HYDERABAD.		STUDIO INFINITE INSPIRE | INNOVATE | INTEGRATE Studio Infinite LLP | 7 ABC | 7th floor | G Square building Raidurgam, Beside Raidurgam police station | Hyderabad-32 +91 98480 63663 | info@studioinfinite.in	DRAWING TITLE	CLUBHOUSE FLOOR PLANS
CLIENT:			SHEET NO.	
M/s. CYBER INFRA LLP.			DEALT	AKSHITHA
			Sr. DESIGN ARCHITECT	SHRADDHA
			PRINCIPAL ARCHITECT	KALYAN REDDY EJJULA

N 6°

NOTE:	REVISION:	DATE:	REVISION:	DATE:	ISSUED TYPE:	DATE:	REVISION:	SIGNATURE:
1. DO NOT SCALE THE DRAWING, FOLLOW WRITTEN DIMENSIONS ONLY. 2. ALL DIMENSIONS ARE IN MM UNLESS OTHERWISE SPECIFIED. 3. IF IN DOUBT REFER TO DESIGN OFFICE OR CONCERNED ARCHITECT INCHARGE.	01 02 03		04 05 06		FOR APPROVAL	20-01-2026	R0	

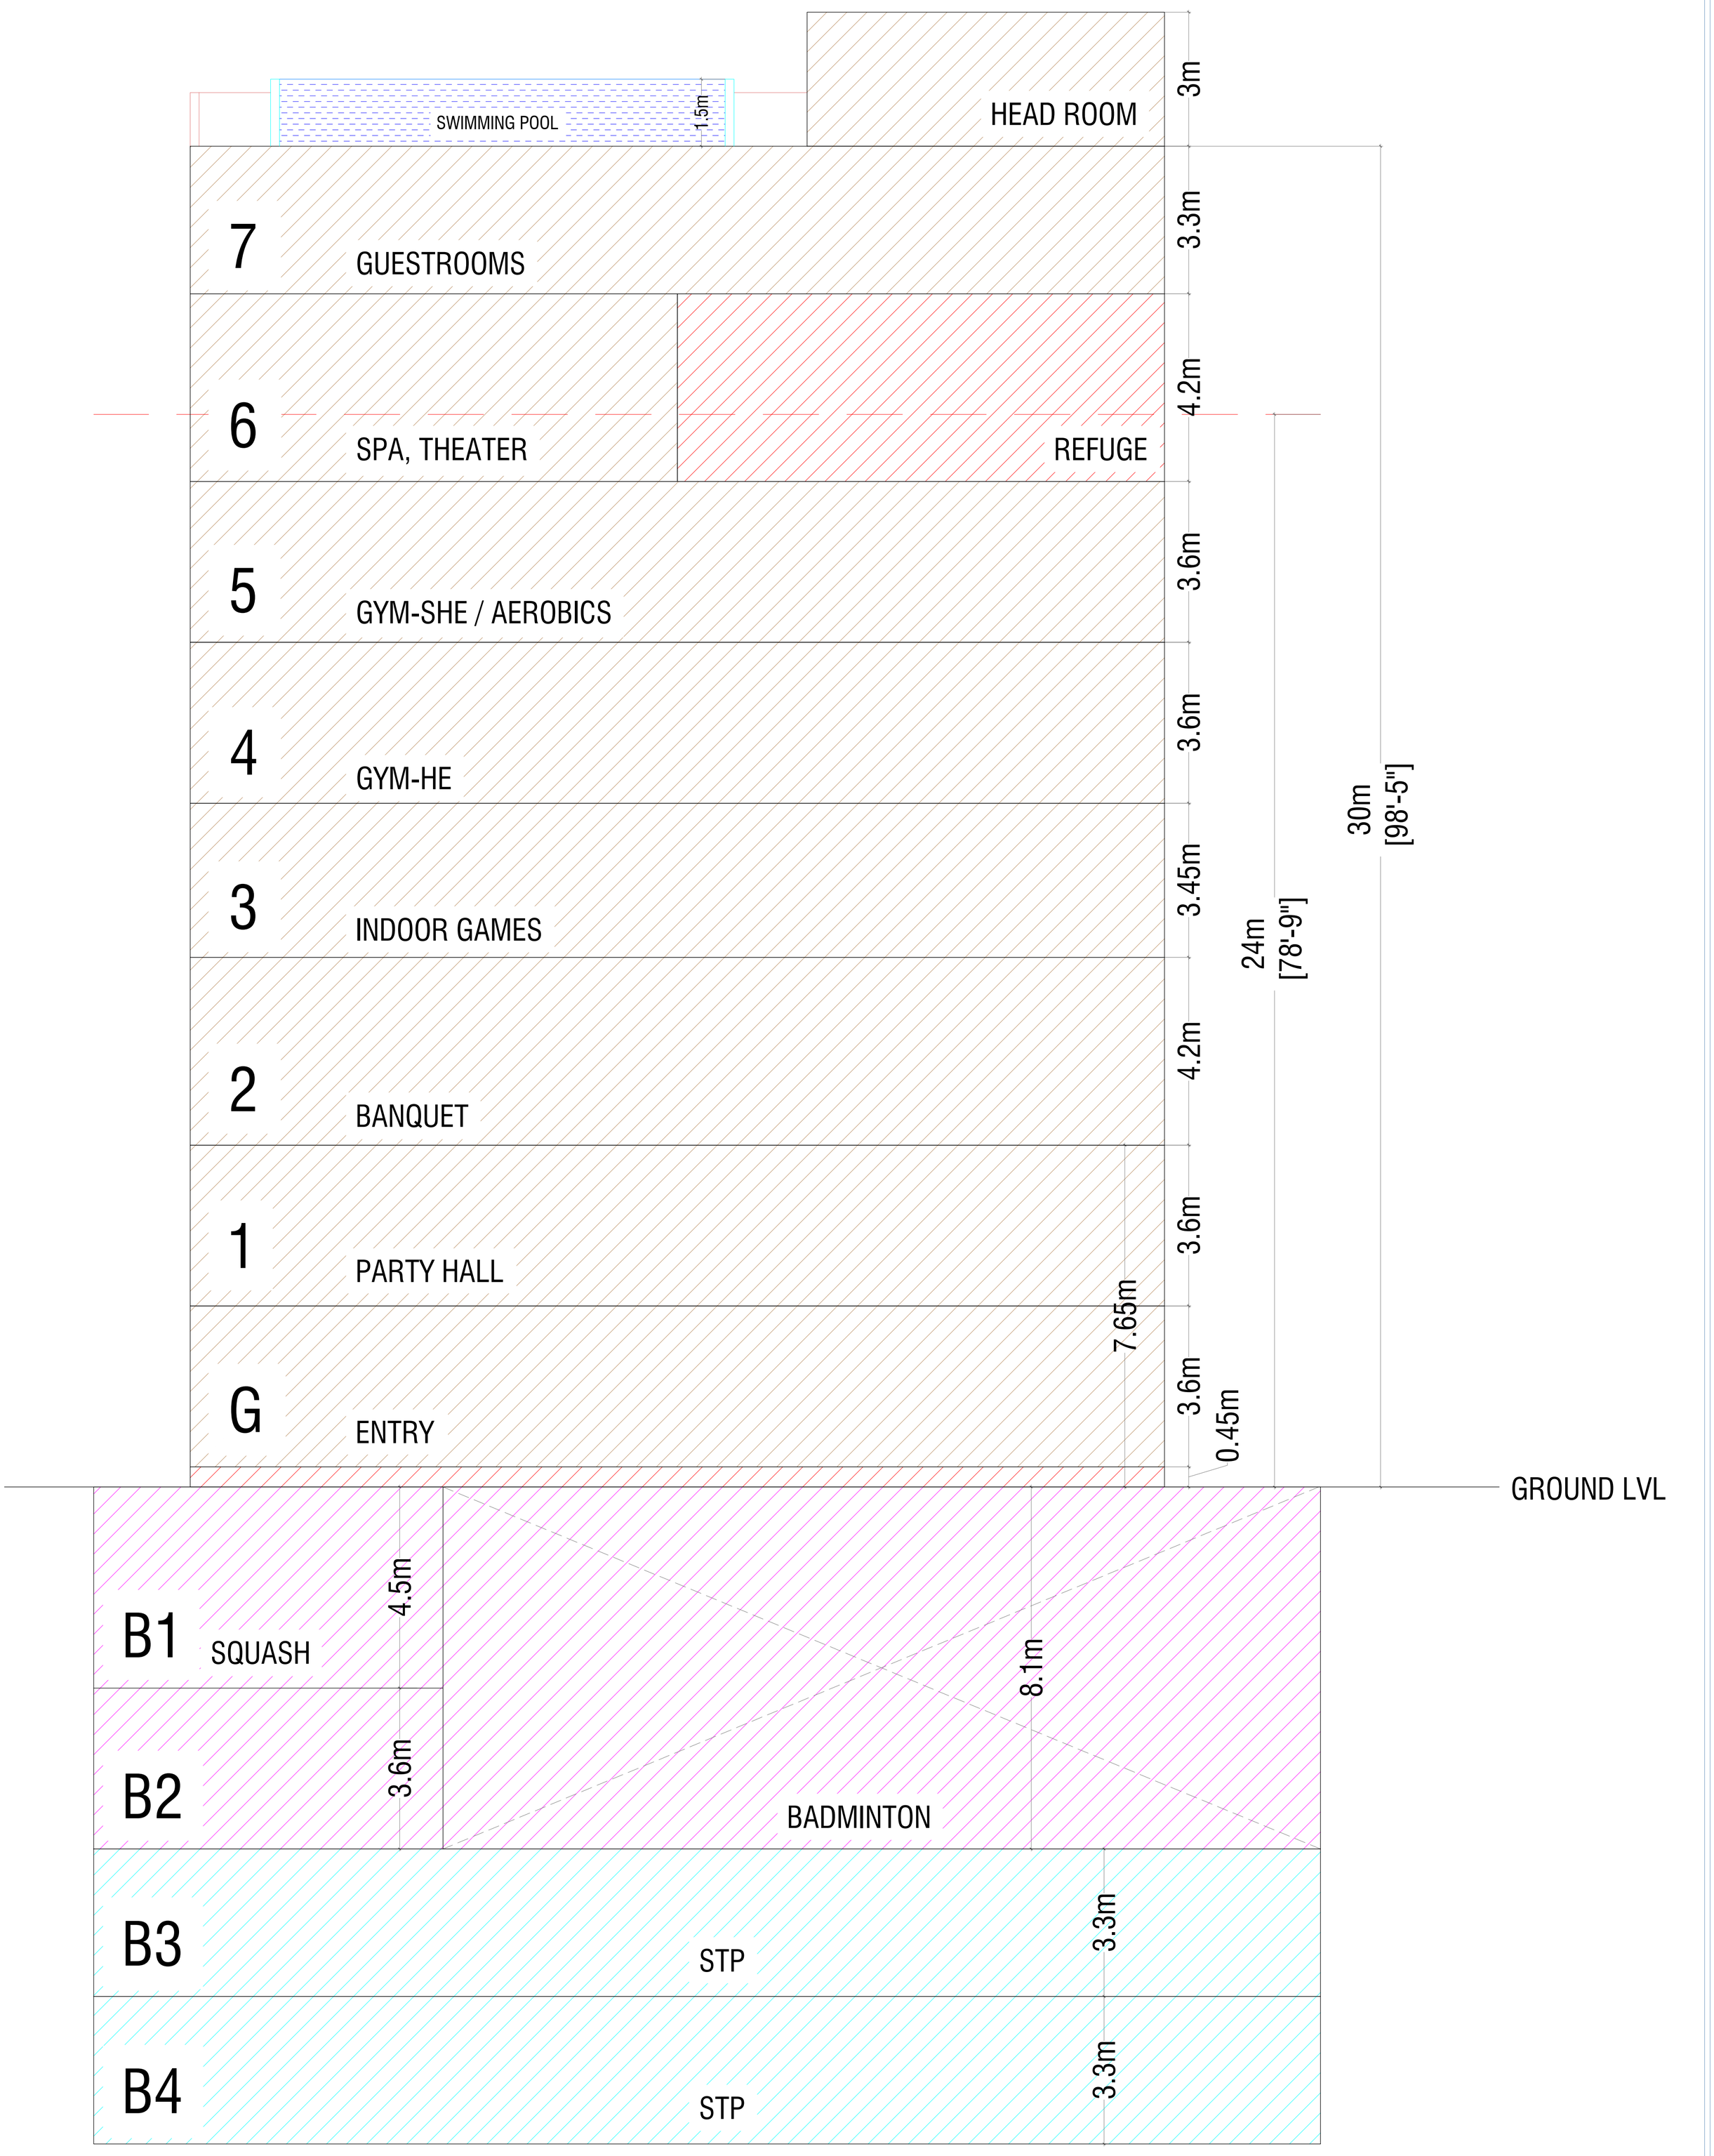

PROJECT:	KEY PLAN:	ARCHITECTS:		
PROPOSED RESIDENTIAL PROJECT @ GOCL, HYDERABAD.		STUDIO INFINITE INSPIRE | INNOVATE | INTEGRATE Studio Infinite LLP | 7 ABC | 7th floor | G Square building Raidurgam, Beside Raidurgam police station | Hyderabad-32 +91 98480 63663 | info@studioinfinite.in	DRAWING TITLE	CONCEPTUAL SECTION
CLIENT:			SHEET NO.	
M/s. CYBER INFRA LLP.			DEALT	VISALA
			Sr. DESIGN ARCHITECT	SHRADDHA
			PRINCIPAL ARCHITECT	KALYAN REDDY EJJULA

N 6°